

Mahoney, Lenore

From: Lynne Sweet <ldsweet@ldsconsultinggroup.com>
Sent: Thursday, August 15, 2019 4:30 PM
To: Mahoney, Lenore; Saraceno, George; Hickey, David
Cc: Dennis M. Di Schino (dennis@equitypartners.us); Christopher Heep; Ivria Fried; Randy Becker; Jesse Hilgenberg; Cliff Boehmer
Subject: RE: Cedar Place Development - Updated Architectural Plans
Attachments: 3 Burke Lane Update 080619.pdf

Good Afternoon:

As mentioned at the last hearing, the architect has updated the plans to respond the your comments as follows:

- 1) First Floor units are now group 1 accessible due to ramps
- 2) Affordable unit has been moved on section floor to face parking lot
- 3) Garage has had two windows added
- 4) Walkway from new building to street will have stamped pavement like brick and paint to make more visible
- 5) The management office has been removed and will be an entertainment center
- 6) The reference to Group 2 unit has been removed
The architect is still of the opinion that there is no code issue with the locations of the buildings: In my opinion, the building code is pretty clear on this. We are proposing a new Fully-Sprinklered 3-story Type VB, Use Group R-2 building that is compliant with the height and area restrictions set forth in T506.2 and T506.1. The existing single family residence is staying with an alteration/addition, and is type VB construction, and is less than the required area to require sprinklers (i.e. none required). The separation distance is over 10' but less than 30', and therefore T602 requires a 0-hour rating (i.e. none). We are exempt from NFPA 245 as we are under 4 stories.
- 7) Outside bicycle storage, there are covered shed type structures that can be purchased. The developer would like this to be a request and not a requirement. If residents ask for it, he can always put it up but we would prefer to leave the outdoor space open and unencumbered at this time.
- 8) Colored rendering – delivered previously

We will be happy to provide full size copies and/or final copies upon request.

Thank you.

Lynne



Lynne D. Sweet

Principal

LDS Consulting Group, LLC

233 Needham Street

Newton, MA 02464

617-454-1144


617-454-1145 (fax)

Specialized Solutions for Housing®



www.ldsconsultinggroup.com

The information contained in this electronic message may be legally privileged and confidential under applicable law, and is intended

only for the use of the individual or entity named above. If the recipient of this message is not the above-named intended recipient, you are hereby notified that any dissemination, copy or disclosure of this communication is strictly prohibited. If you have received this communication in error, please notify LDS Consulting Group, LLC (617) 454-1144 and purge the communication immediately without making any copy or distribution.

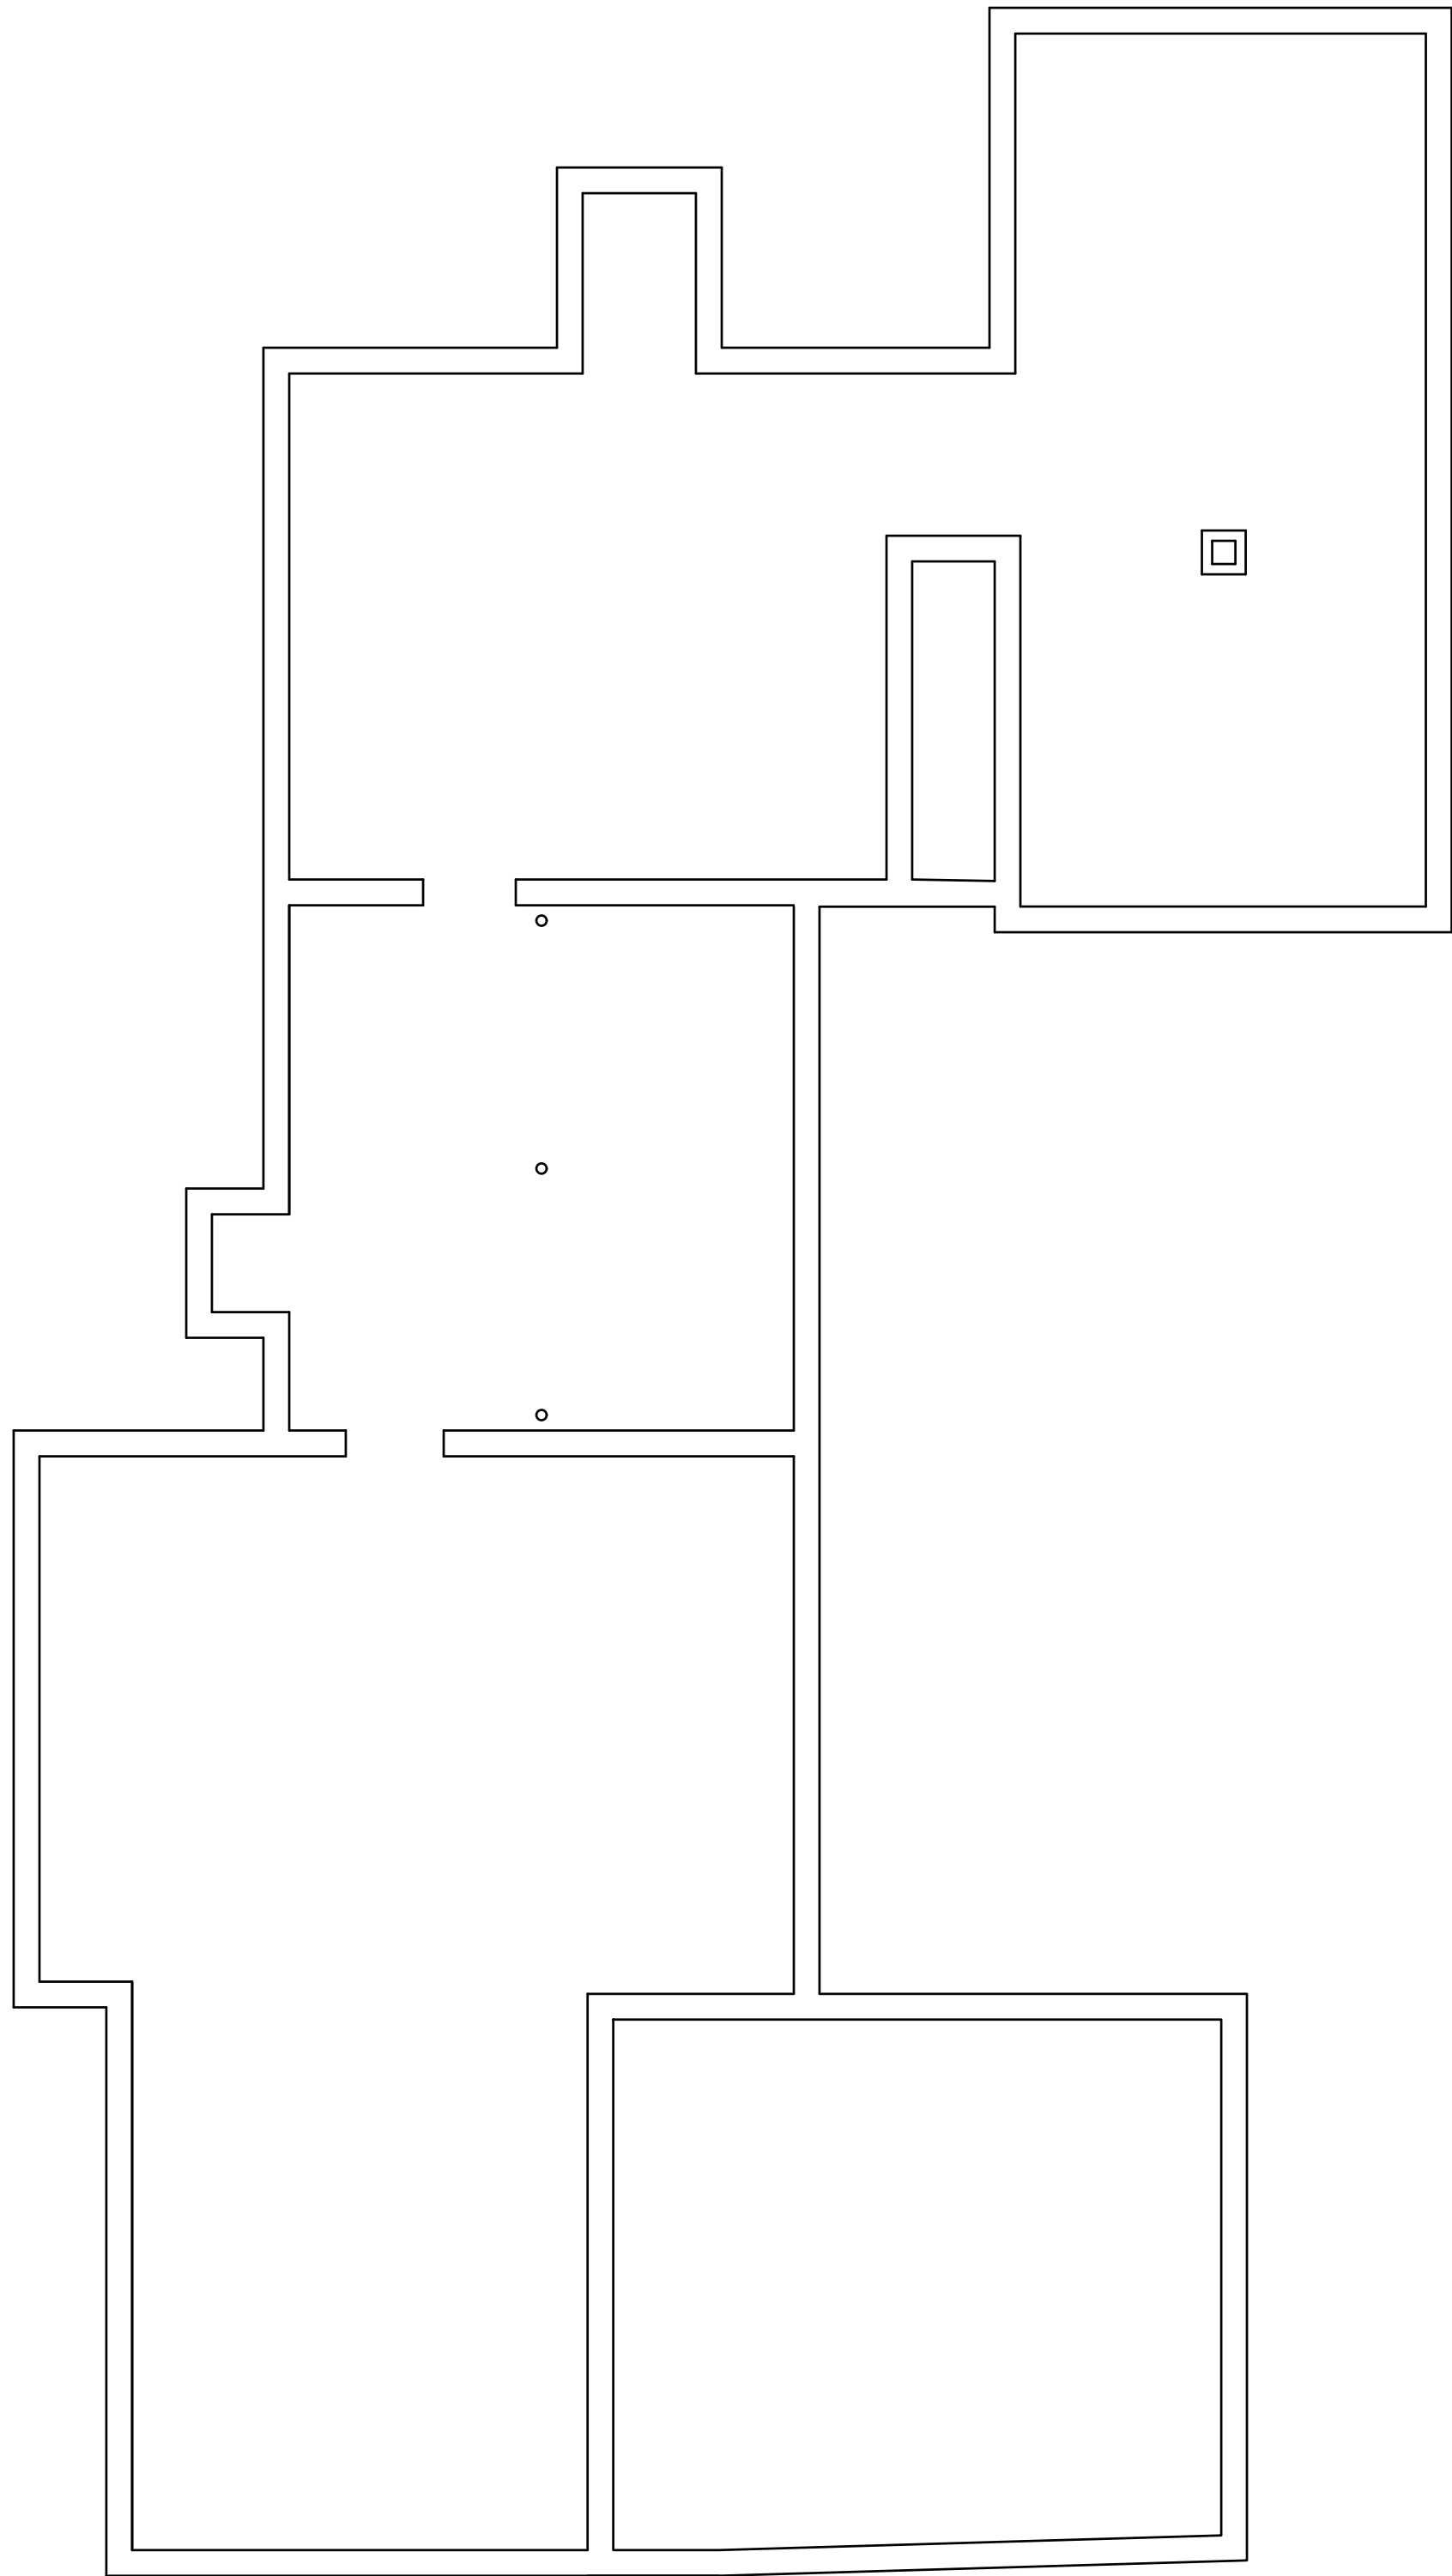

EXISTING BASEMENT PLAN 1
SCALE: 3/16" = 1'-0" EX-1.0

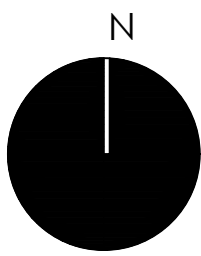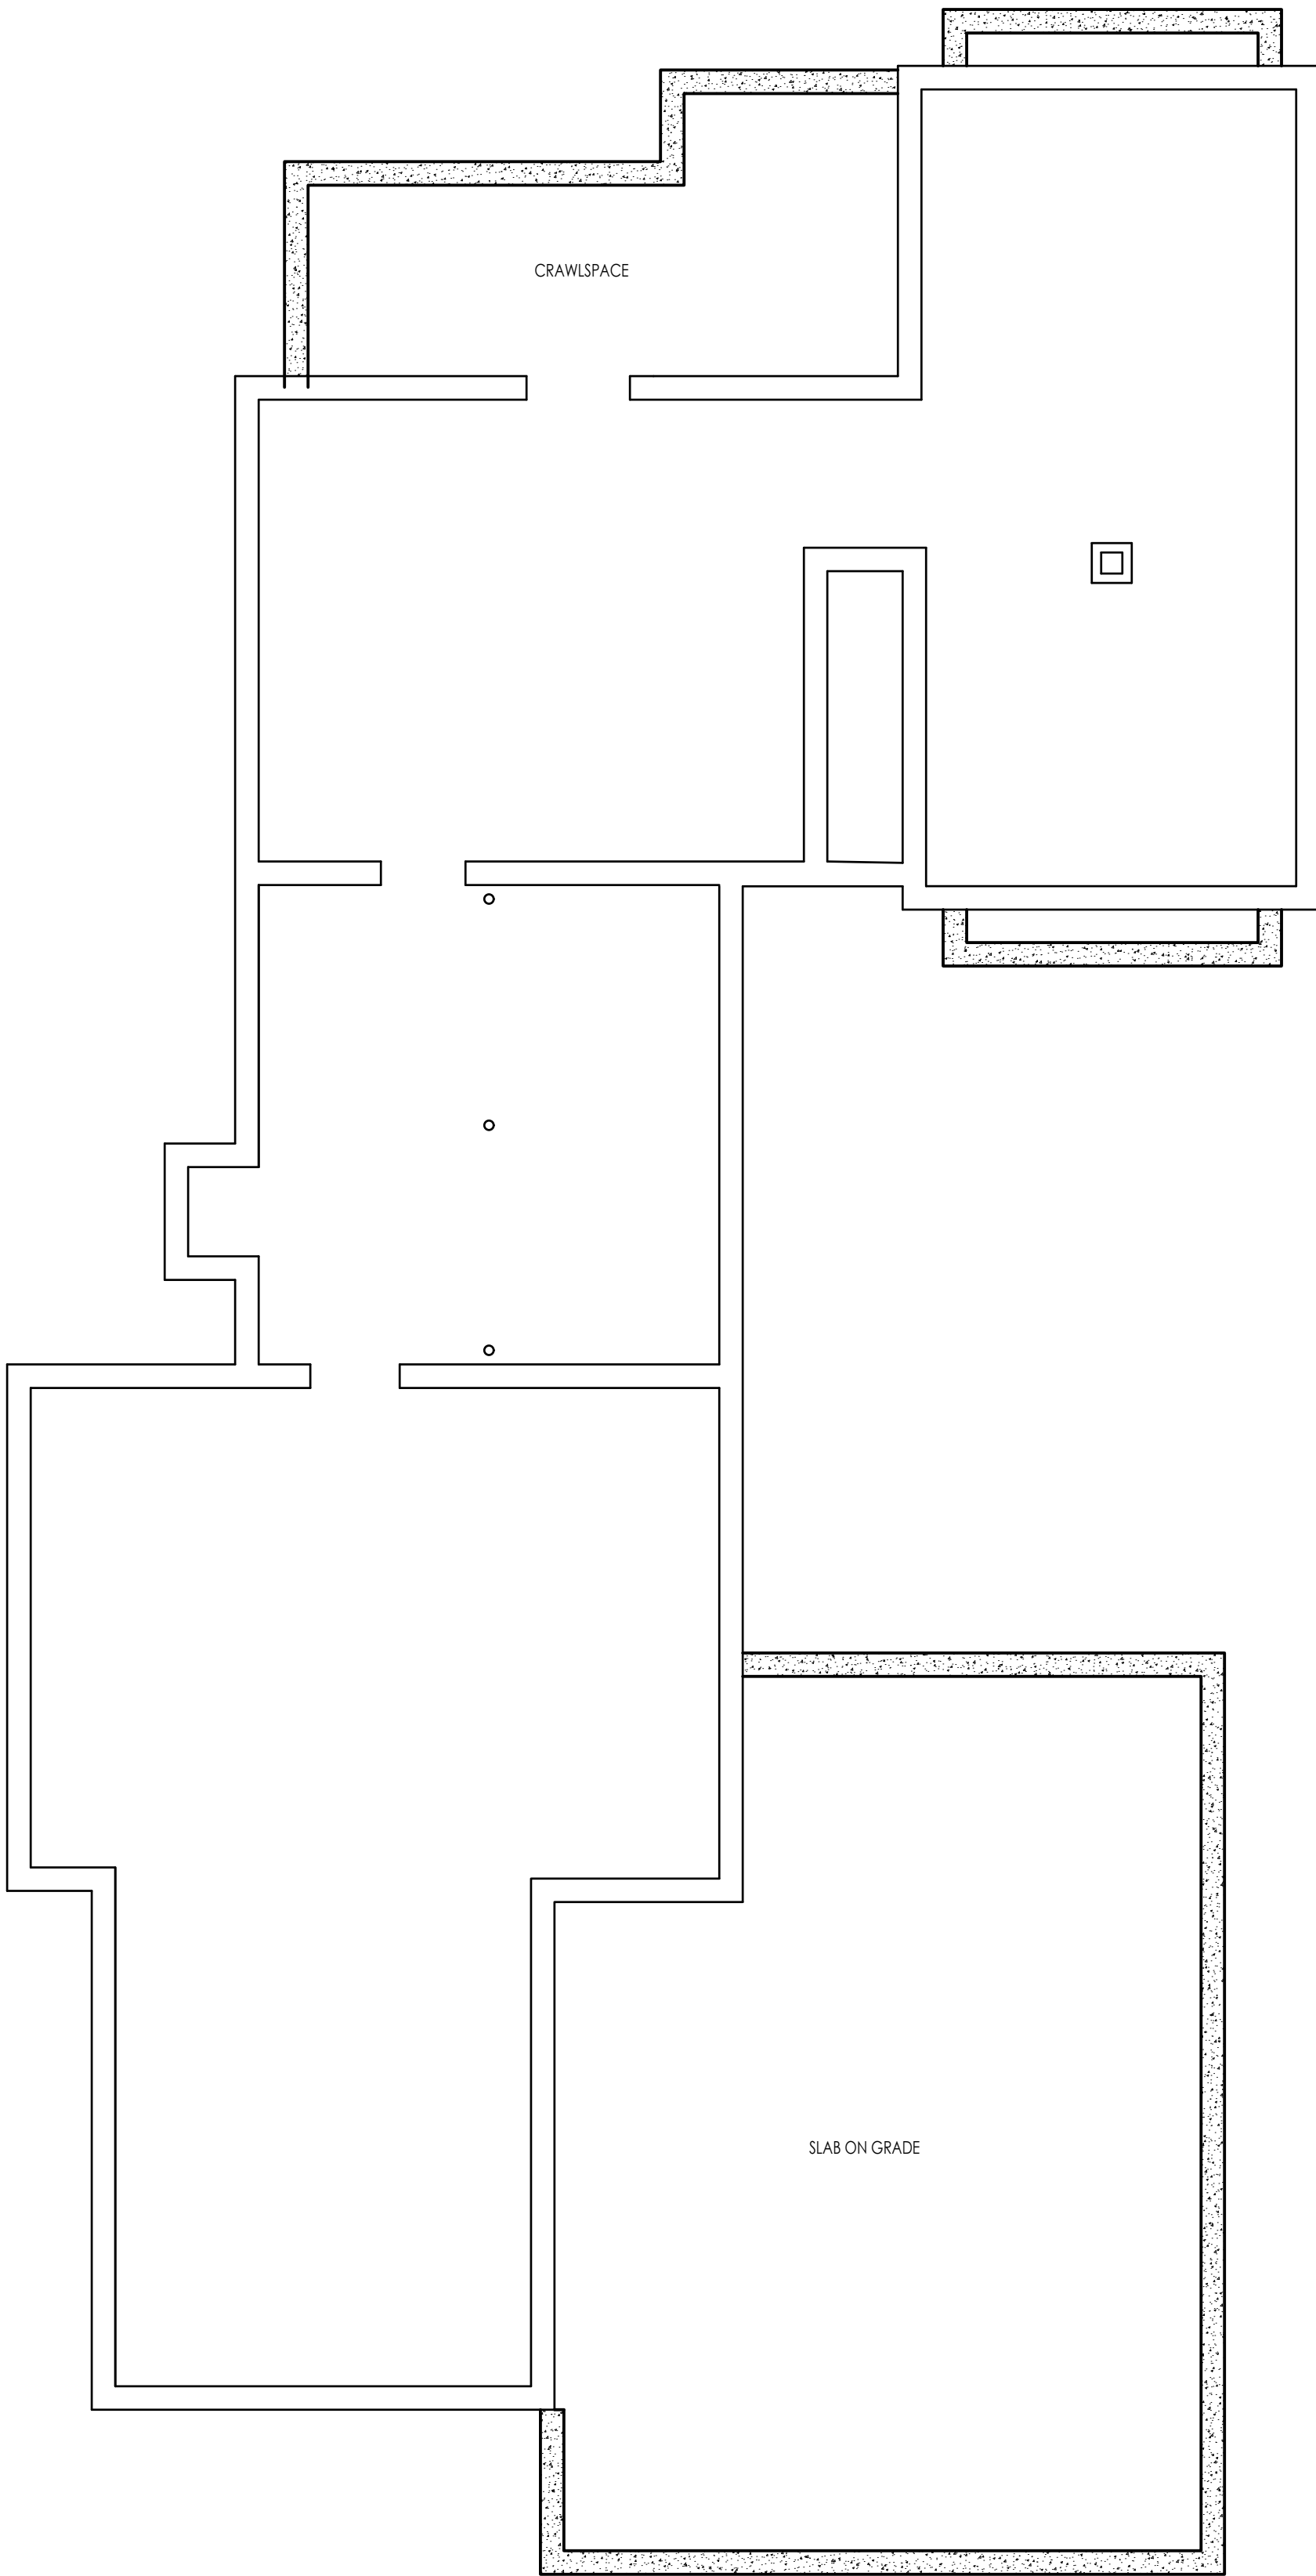

PROPOSED BASEMENT PLAN 2
SCALE: 3/16" = 1'-0" EX-1.0

ARCHITECT:

dha
DIXON SALO
ARCHITECTS
INCORPORATED

300 MAIN STREET, 8TH FLOOR
WELLESLEY, MA 02481
(781) 239-8885
(781) 239-8885
ADMIN@DIXONSALOARCHITECTS.COM

ARCHITECT'S STAMP:

ENGINEER:

ENGINEER'S STAMP:

GENERAL INFORMATION:

APPLICANT:
CEDAR PLACE, LLC
868 WORCESTER STREET
WELLESLEY, MA 02482-3707

SCHEMATIC	08.06.2019
DESIGN DEVELOPMENT	
BID	
PERMIT	
CONSTRUCTION	
EXISTING CONDITIONS	

4	
3	
2	
1	
	REVISION DATE


DATE:	08.06.2019
SCALE:	AS NOTED
PROJECT:	2018.71
DRAWN:	JGH
CHECKED:	WOS

PROJECT TITLE:
RESIDENTIAL STRUCTURE
3 BURKE LANE
WELLESLEY, MA 02481


SHEET TITLE:
EXISTING & PROPOSED BASEMENT PLAN

SHEET NUMBER:


EX-1.0

 


1
EX-1.1

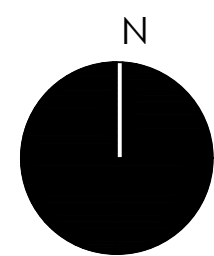

2
EX-1.1

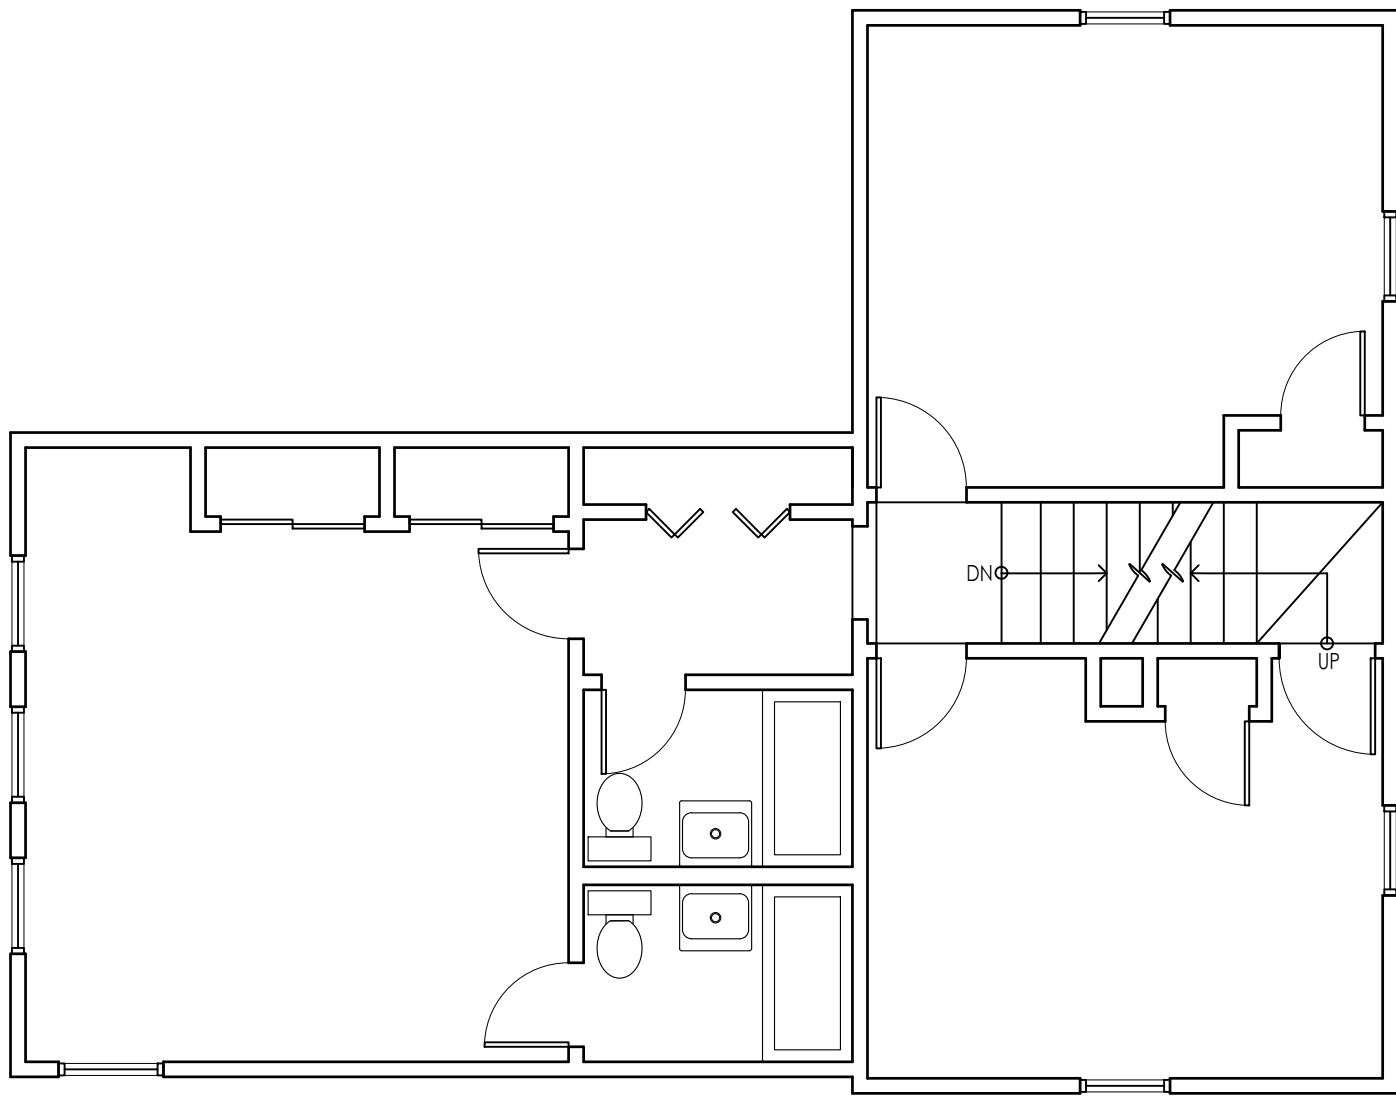

EXISTING SECOND FLOOR PLAN 1
SCALE: 3/16" = 1'-0" EX-1.2

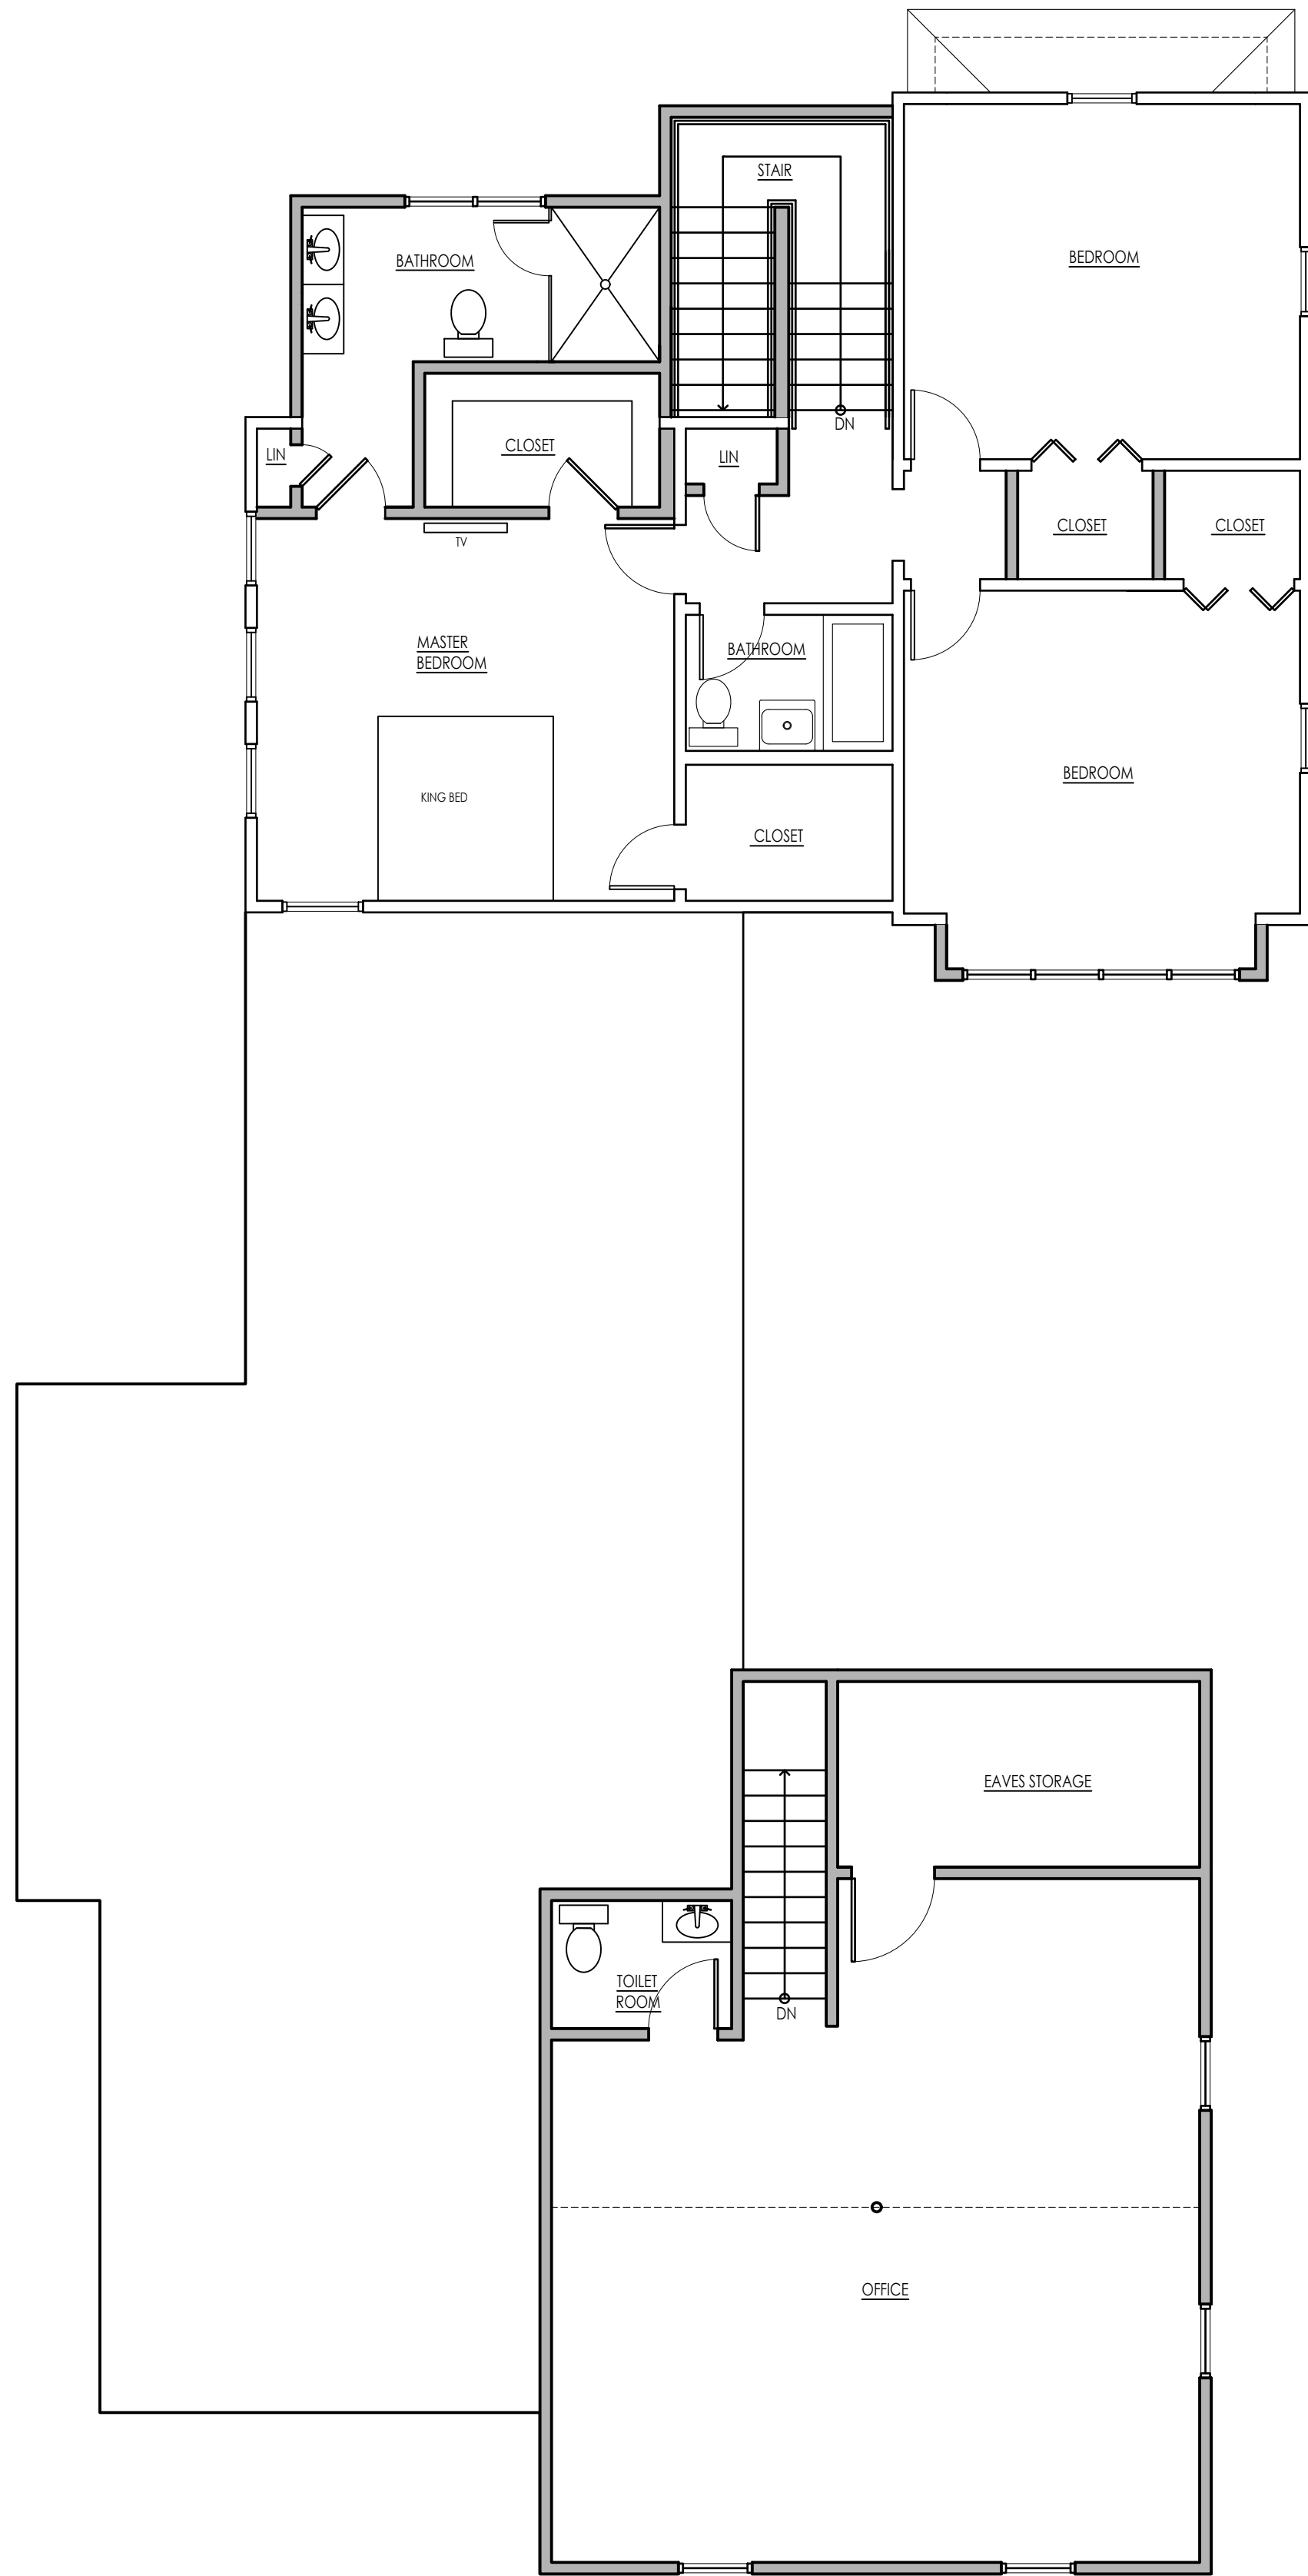

PROPOSED SECOND FLOOR PLAN 2
SCALE: 3/16" = 1'-0" EX-1.2

ARCHITECT:



DIXON SALO
ARCHITECTS
INCORPORATED

300 MAIN STREET, SUITE 200
WELLESLEY, MA 02481
(781) 239-8885
ADMIN@DIXONSALOARCHITECTS.COM

ARCHITECT'S STAMP:

ENGINEER:

ENGINEER'S STAMP:

GENERAL INFORMATION:

APPLICANT:
CEDAR PLACE, LLC
868 WORCESTER STREET
WELLESLEY, MA 02482-3707

SCHEMATIC

08.06.2019

DESIGN DEVELOPMENT

BID

PERMIT

CONSTRUCTION

EXISTING CONDITIONS

4

3

2

1

REVISION DATE

DATE:

08.06.2019

SCALE:

AS NOTED

PROJECT:

2018.71

DRAWN:

JGH

CHECKED:

WOS

PROJECT TITLE:

RESIDENTIAL STRUCTURE
3 BURKE LANE
WELLESLEY, MA 02481

SHEET TITLE:


EXISTING & PROPOSED SECOND FLOOR
PLAN

SHEET NUMBER:

EX-1.2



EXISTING BUILDING ELEVATION 1
SCALE: 1/4" = 1'-0" EX-2.1

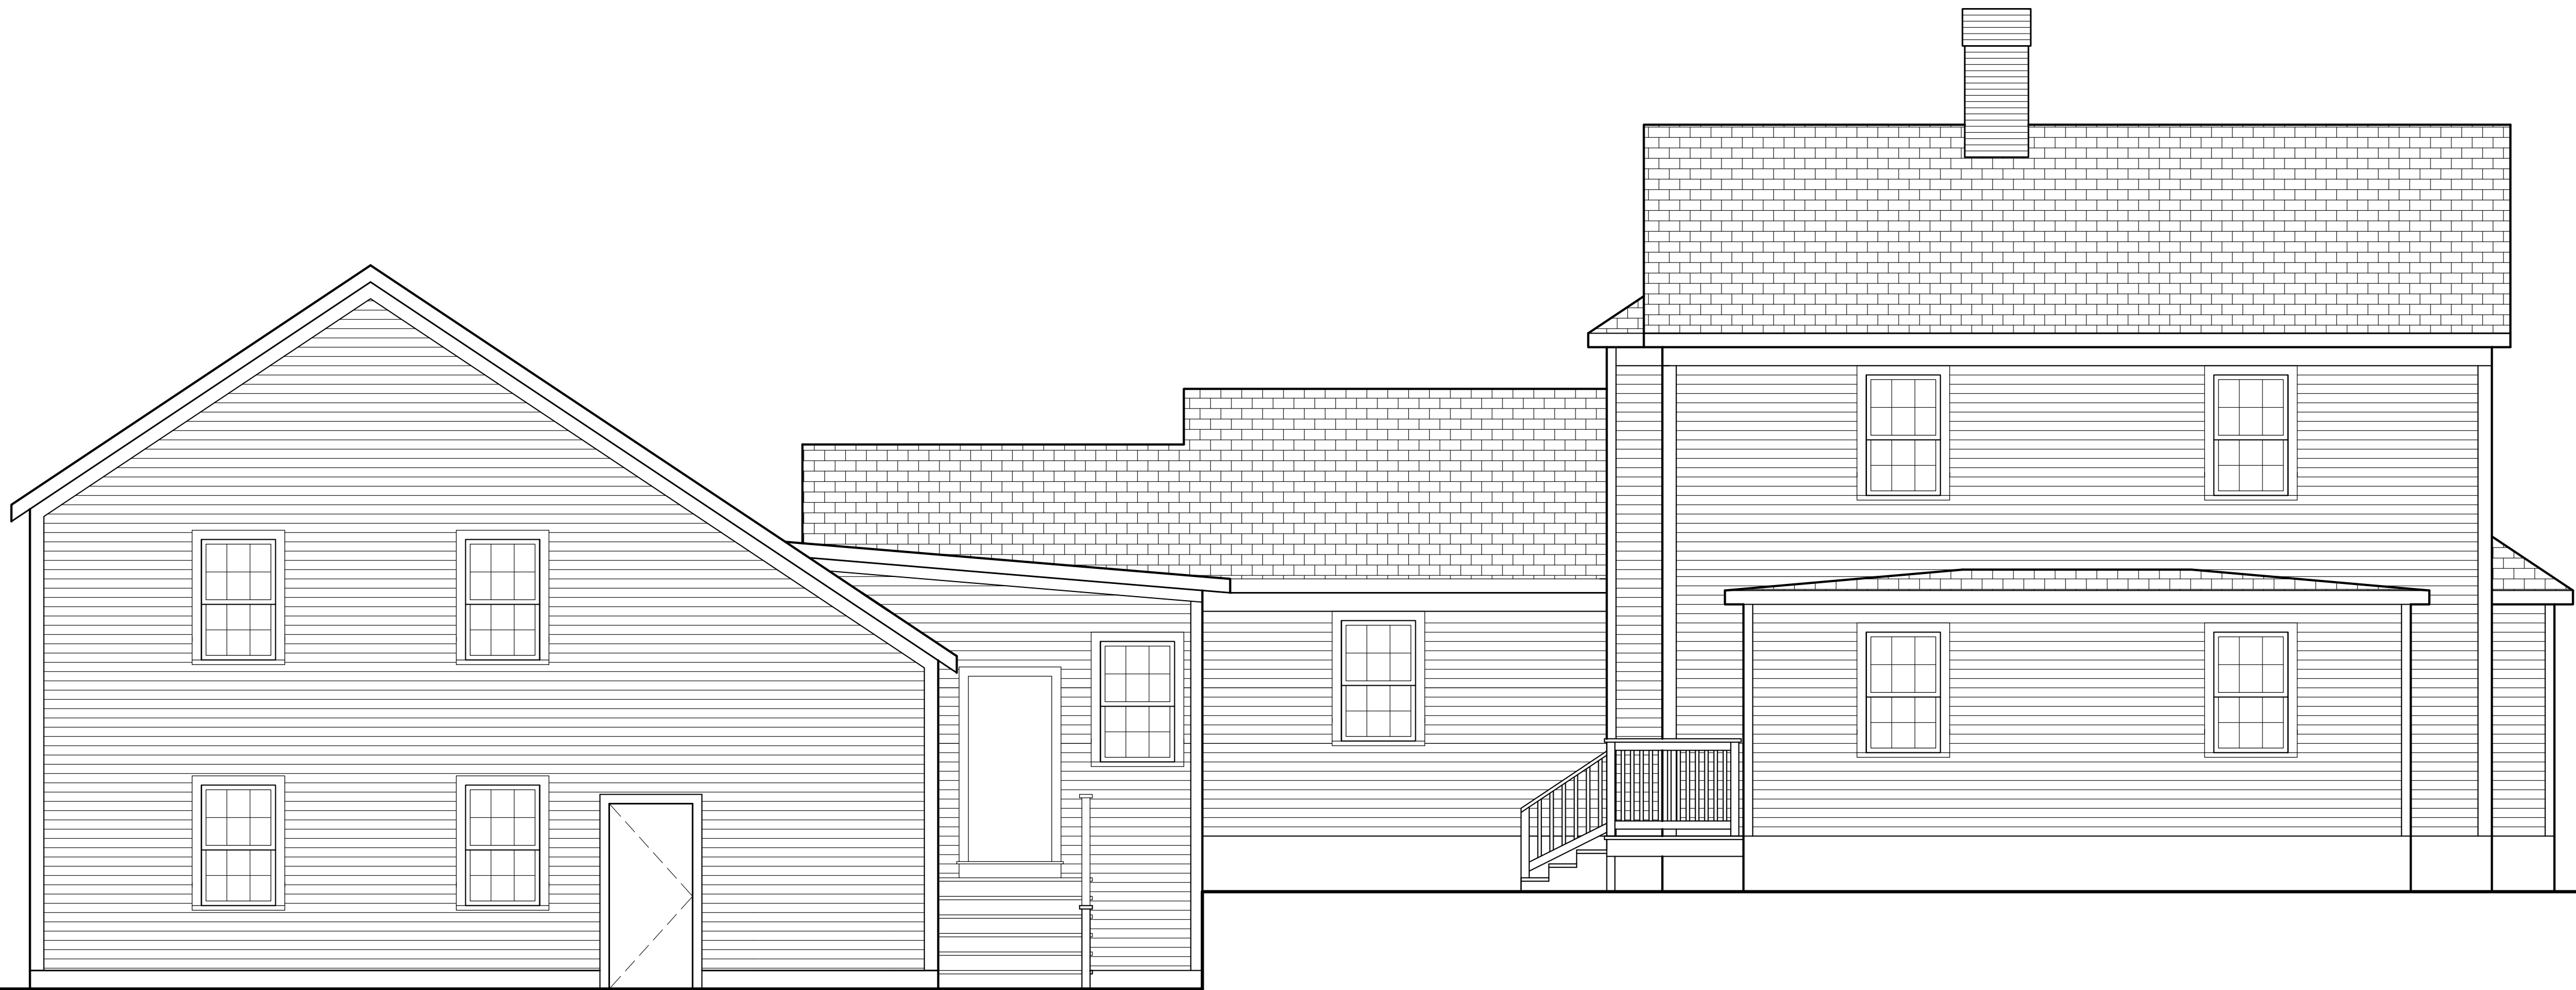

PROPOSED BUILDING ELEVATION 2
SCALE: 1/4" = 1'-0" EX-2.1

ARCHITECT:

DIXON SALO
ARCHITECTS
INCORPORATED
300 MAIN STREET, SUITE 200
WELLESLEY, MA 02482-3707
(781) 239-8885
ADMIN@DIXONSALOARCHITECTS.COM

ARCHITECT'S STAMP:

ENGINEER:

ENGINEER'S STAMP:

GENERAL INFORMATION:

APPLICANT:
CEDAR PLACE, LLC
868 WORCESTER STREET
WELLESLEY, MA 02482-3707

SCH
DES
BID
PER
CON
EXIST

08.06.2019
2018.71
JGH
WOS

4

3

2

1

REVISION DATE

DATE:

08.06.2019

SCALE:

AS NOTED

PROJECT:

2018.71

DRAWN:

JGH

CHECKED:

WOS

PROJECT TITLE:


RESIDENTIAL STRUCTURE
3 BURKE LANE
WELLESLEY, MA 02481

SHEET TITLE:

EXISTING & PROPOSED ELEVATIONS

SHEET NUMBER:

EX-2.1

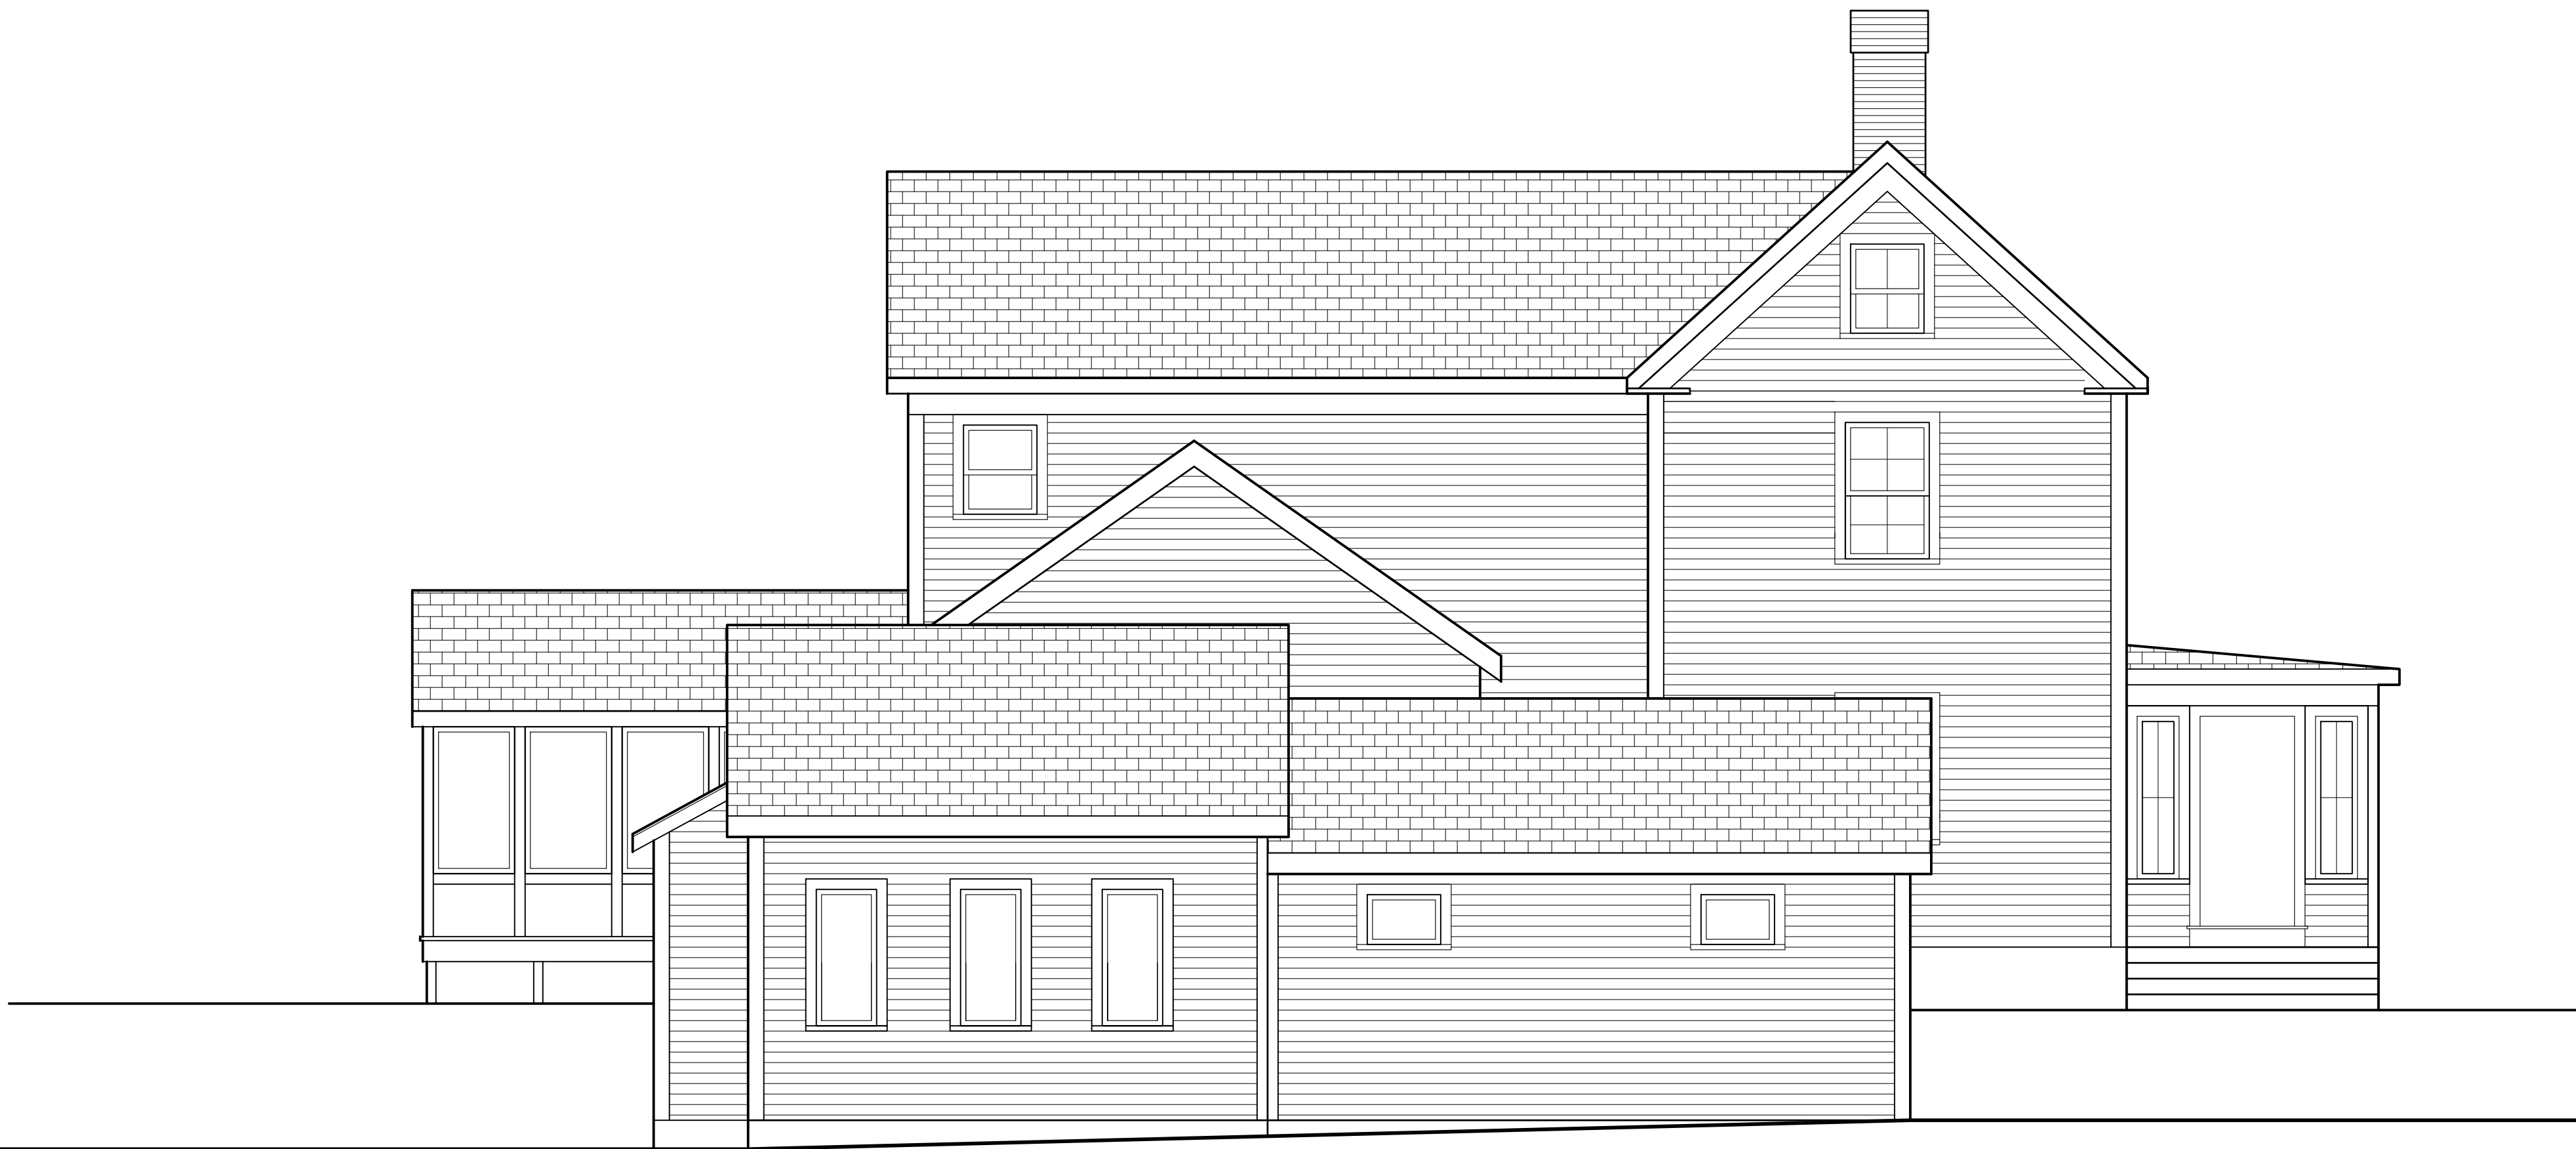

EXISTING BUILDING ELEVATION ¹
SCALE: 1/4" = 1'-0" EX-2.2



PROPOSED BUILDING ELEVATION ²
SCALE: 1/4" = 1'-0" EX-2.2

ARCHITECT:

DIXON SALO ARCHITECTS
INCORPORATED
300 MAIN STREET, FIRST FLOOR
WELLESLEY, MA 02481
(781) 235-8885
(781) 235-8885
ADMIN@DIXONSALOARCHITECTS.COM

ARCHITECTS STAMP:

ENGINEER:

ENGINEER'S STAMP:

GENERAL INFORMATION:

APPLICANT:
CEDAR PLACE, LLC
868 WORCESTER STREET
WELLESLEY, MA 02482-3707

	SCHEMATIC	08.06.2019
	DESIGN DEVELOPMENT	
	BID	
	PERMIT	
	CONSTRUCTION	
	EXISTING CONDITIONS	

4	
3	
2	
1	
	REVISION DATE

DATE:	08.06.2019
SCALE:	AS NOTED
PROJECT:	2018.71
DRAWN:	JGH
CHECKED:	WOS
PROJECT TITLE: RESIDENTIAL STRUCTURE 3 BURKE LANE WELLESLEY, MA 02481	
SHEET TITLE: EXISTING & PROPOSED ELEVATIONS	
SHEET NUMBER: EX-2.2	



EXISTING BUILDING ELEVATION 1
SCALE: 1/4" = 1'-0" EX-2.3



PROPOSED BUILDING ELEVATION 2
SCALE: 1/4" = 1'-0" EX-2.3

ARCHITECT:

DIXON SALO
ARCHITECTS
INCORPORATED
300 MAIN STREET, FIRST FLOOR
WELLESLEY, MA 02481
(781) 239-8885
(781) 239-8885
ADMIN@DIXONSALOARCHITECTS.COM

ARCHITECT'S STAMP:

ENGINEER:

ENGINEER'S STAMP:

GENERAL INFORMATION:

APPLICANT:
CEDAR PLACE, LLC
868 WORCESTER STREET
WELLESLEY, MA 02482-3707

	SCHEMATIC	08.06.2019
	DESIGN DEVELOPMENT	
	BID	
	PERMIT	
	CONSTRUCTION	
	EXISTING CONDITIONS	

4	
3	
2	
1	
REVISION DATE	

DATE:	08.06.2019
SCALE:	AS NOTED
PROJECT:	2018.71
DRAWN:	JGH
CHECKED:	WOS

PROJECT TITLE:
RESIDENTIAL STRUCTURE
3 BURKE LANE
WELLESLEY, MA 02481

SHEET TITLE:
EXISTING & PROPOSED ELEVATIONS

SHEET NUMBER:

EX-2.3



EXISTING BUILDING ELEVATION 1
SCALE: 1/4" = 1'-0" EX-2.4



PROPOSED BUILDING ELEVATION 2
SCALE: 1/4" = 1'-0" EX-2.4

ARCHITECT:

DIXON SALO ARCHITECTS
INCORPORATED
300 MAIN STREET, FIRST FLOOR
WELLESLEY, MA 02482-3707
(781) 235-8885
(781) 235-8885
ADMIN@DIXONSALOARCHITECTS.COM

ARCHITECT'S STAMP:

ENGINEER:

ENGINEER'S STAMP:

GENERAL INFORMATION:

APPLICANT:
CEDAR PLACE, LLC
868 WORCESTER STREET
WELLESLEY, MA 02482-3707

	SCHMATIC	08.06.2019
	DESIGN DEVELOPMENT	
	BID	
	PERMIT	
	CONSTRUCTION	
	EXISTING CONDITIONS	

4	
3	
2	
1	
	REVISION DATE

DATE:	08.06.2019
SCALE:	AS NOTED
PROJECT:	2018.71
DRAWN:	JGH
CHECKED:	WOS
PROJECT TITLE: RESIDENTIAL STRUCTURE 3 BURKE LANE WELLESLEY, MA 02481	
SHEET TITLE: EXISTING & PROPOSED ELEVATIONS	
SHEET NUMBER: EX-2.4	



EXISTING BUILDING ELEVATION 1
SCALE: 1/4" = 1'-0" EX-2.5



PROPOSED BUILDING ELEVATION 2
SCALE: 1/4" = 1'-0" EX-2.5

ARCHITECT:

DIXON SALO ARCHITECTS
INCORPORATED
300 MAIN STREET, FIRST FLOOR
WELLESLEY, MA 02481
(781) 235-8885 (F) 508-755-0333 (C) 774-239-8885
ADMIN@DIXONSALOARCHITECTS.COM

ARCHITECT'S STAMP:

ENGINEER:

ENGINEER'S STAMP:

GENERAL INFORMATION:


APPLICANT:
CEDAR PLACE, LLC
868 WORCESTER STREET
WELLESLEY, MA 02482-3707

	SCHMATIC	08.06.2019
	DESIGN DEVELOPMENT	
	BID	
	PERMIT	
	CONSTRUCTION	
	EXISTING CONDITIONS	


4	
3	
2	
1	
	REVISION DATE

DATE: 08.06.2019
SCALE: AS NOTED
PROJECT: 2018.71
DRAWN: JGH
CHECKED: WOS
PROJECT TITLE:
RESIDENTIAL STRUCTURE
3 BURKE LANE
WELLESLEY, MA 02481
SHEET TITLE:
EXISTING & PROPOSED ELEVATIONS
SHEET NUMBER:

EX-2.5

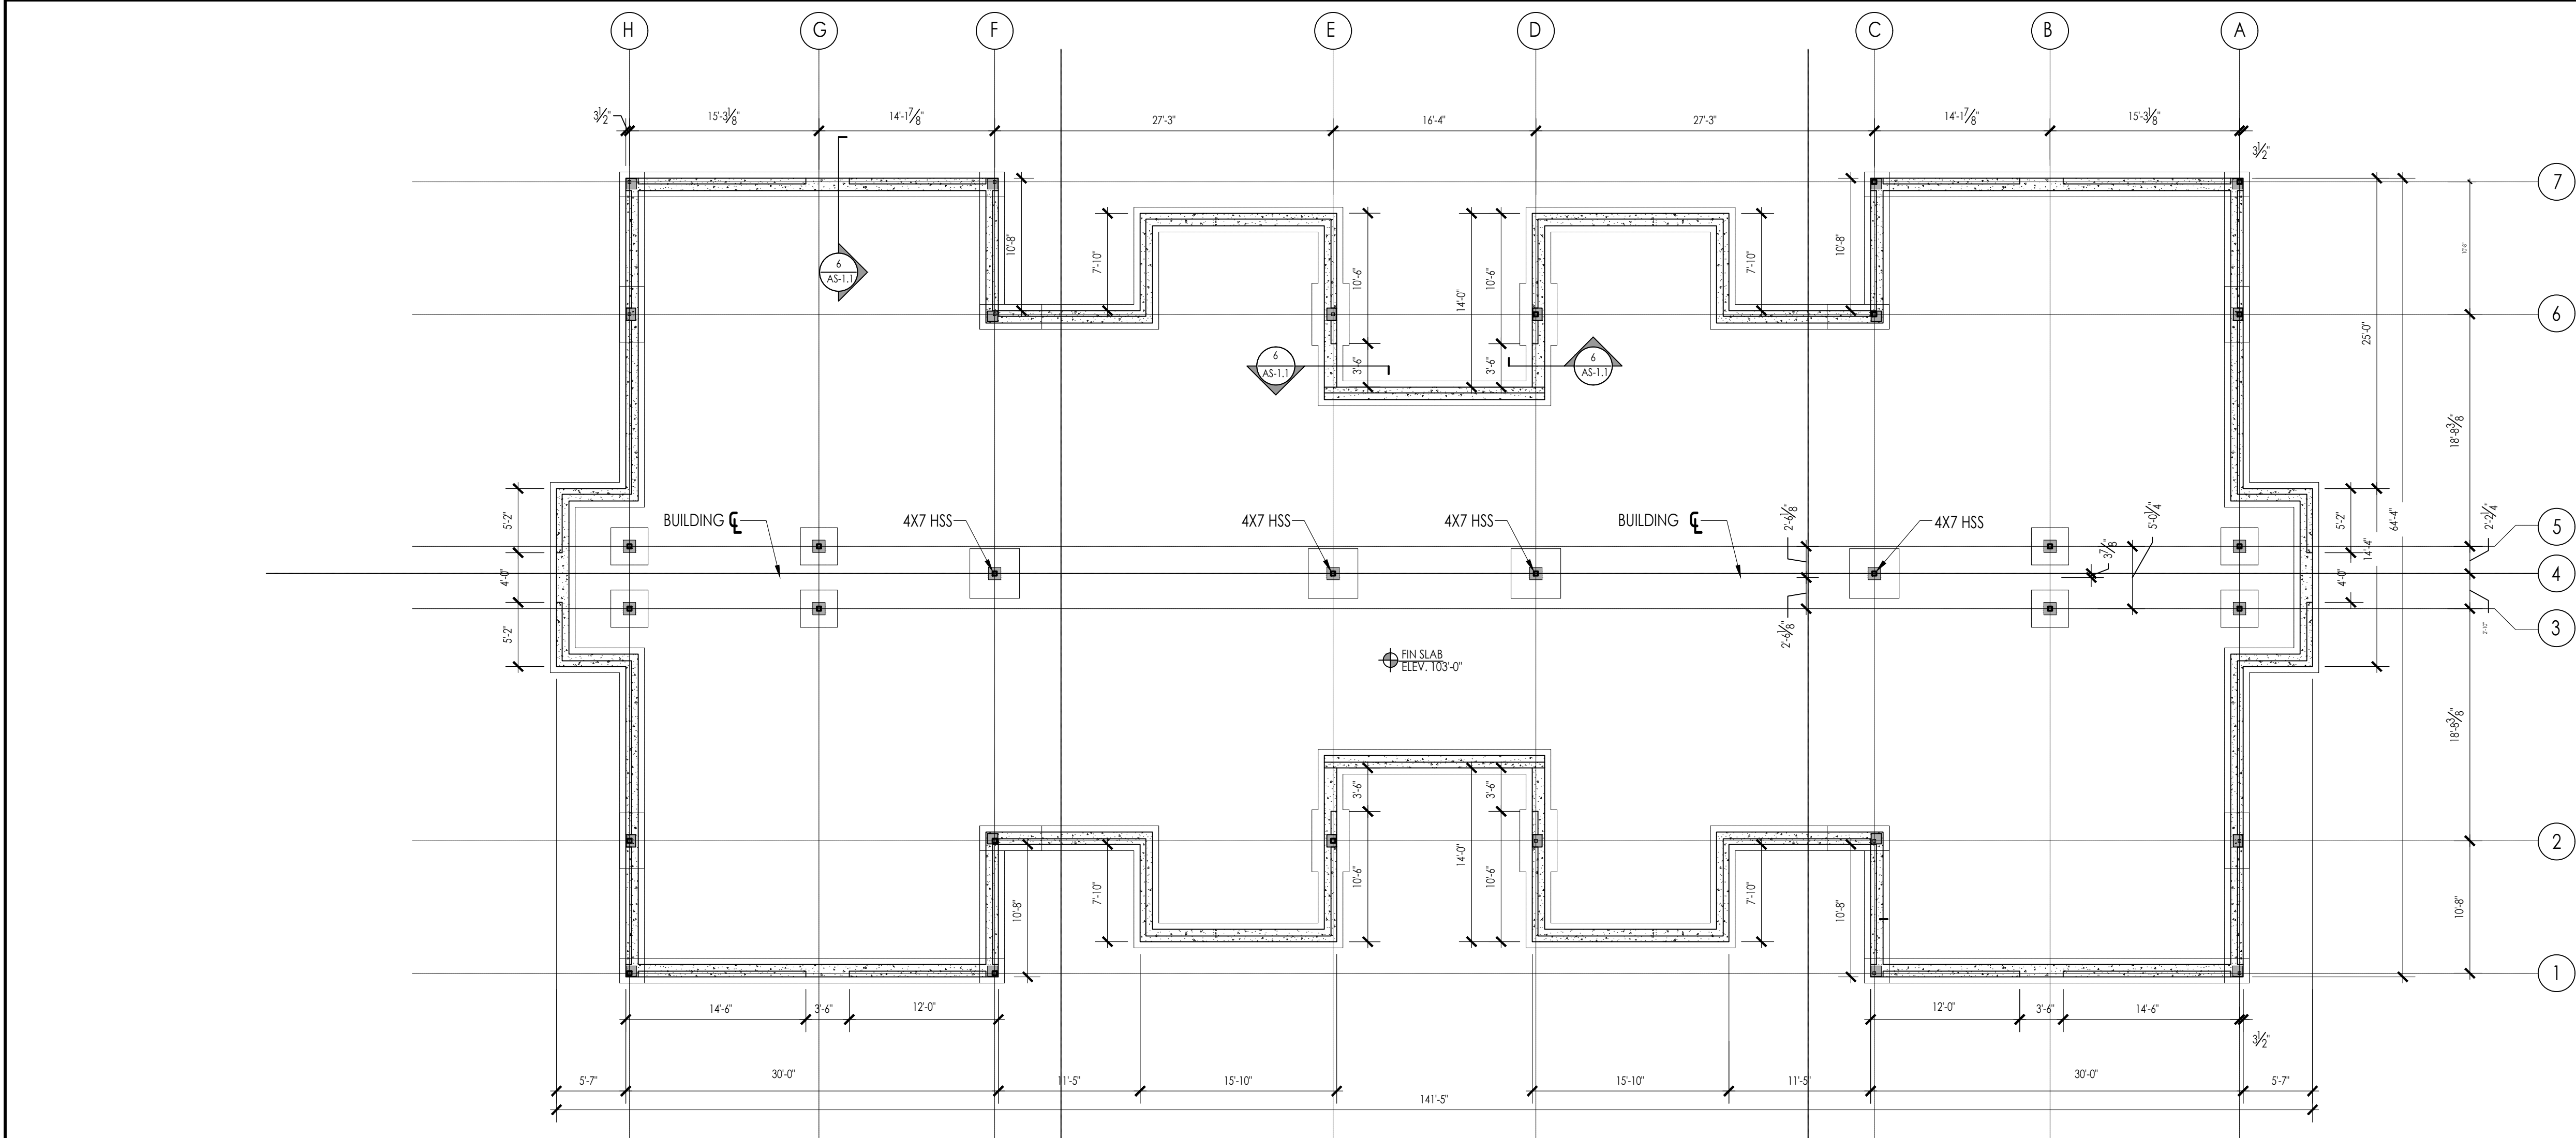

PROPOSED FOUNDATION PLAN
SCALE: 1/8" = 1'-0" A-1.0

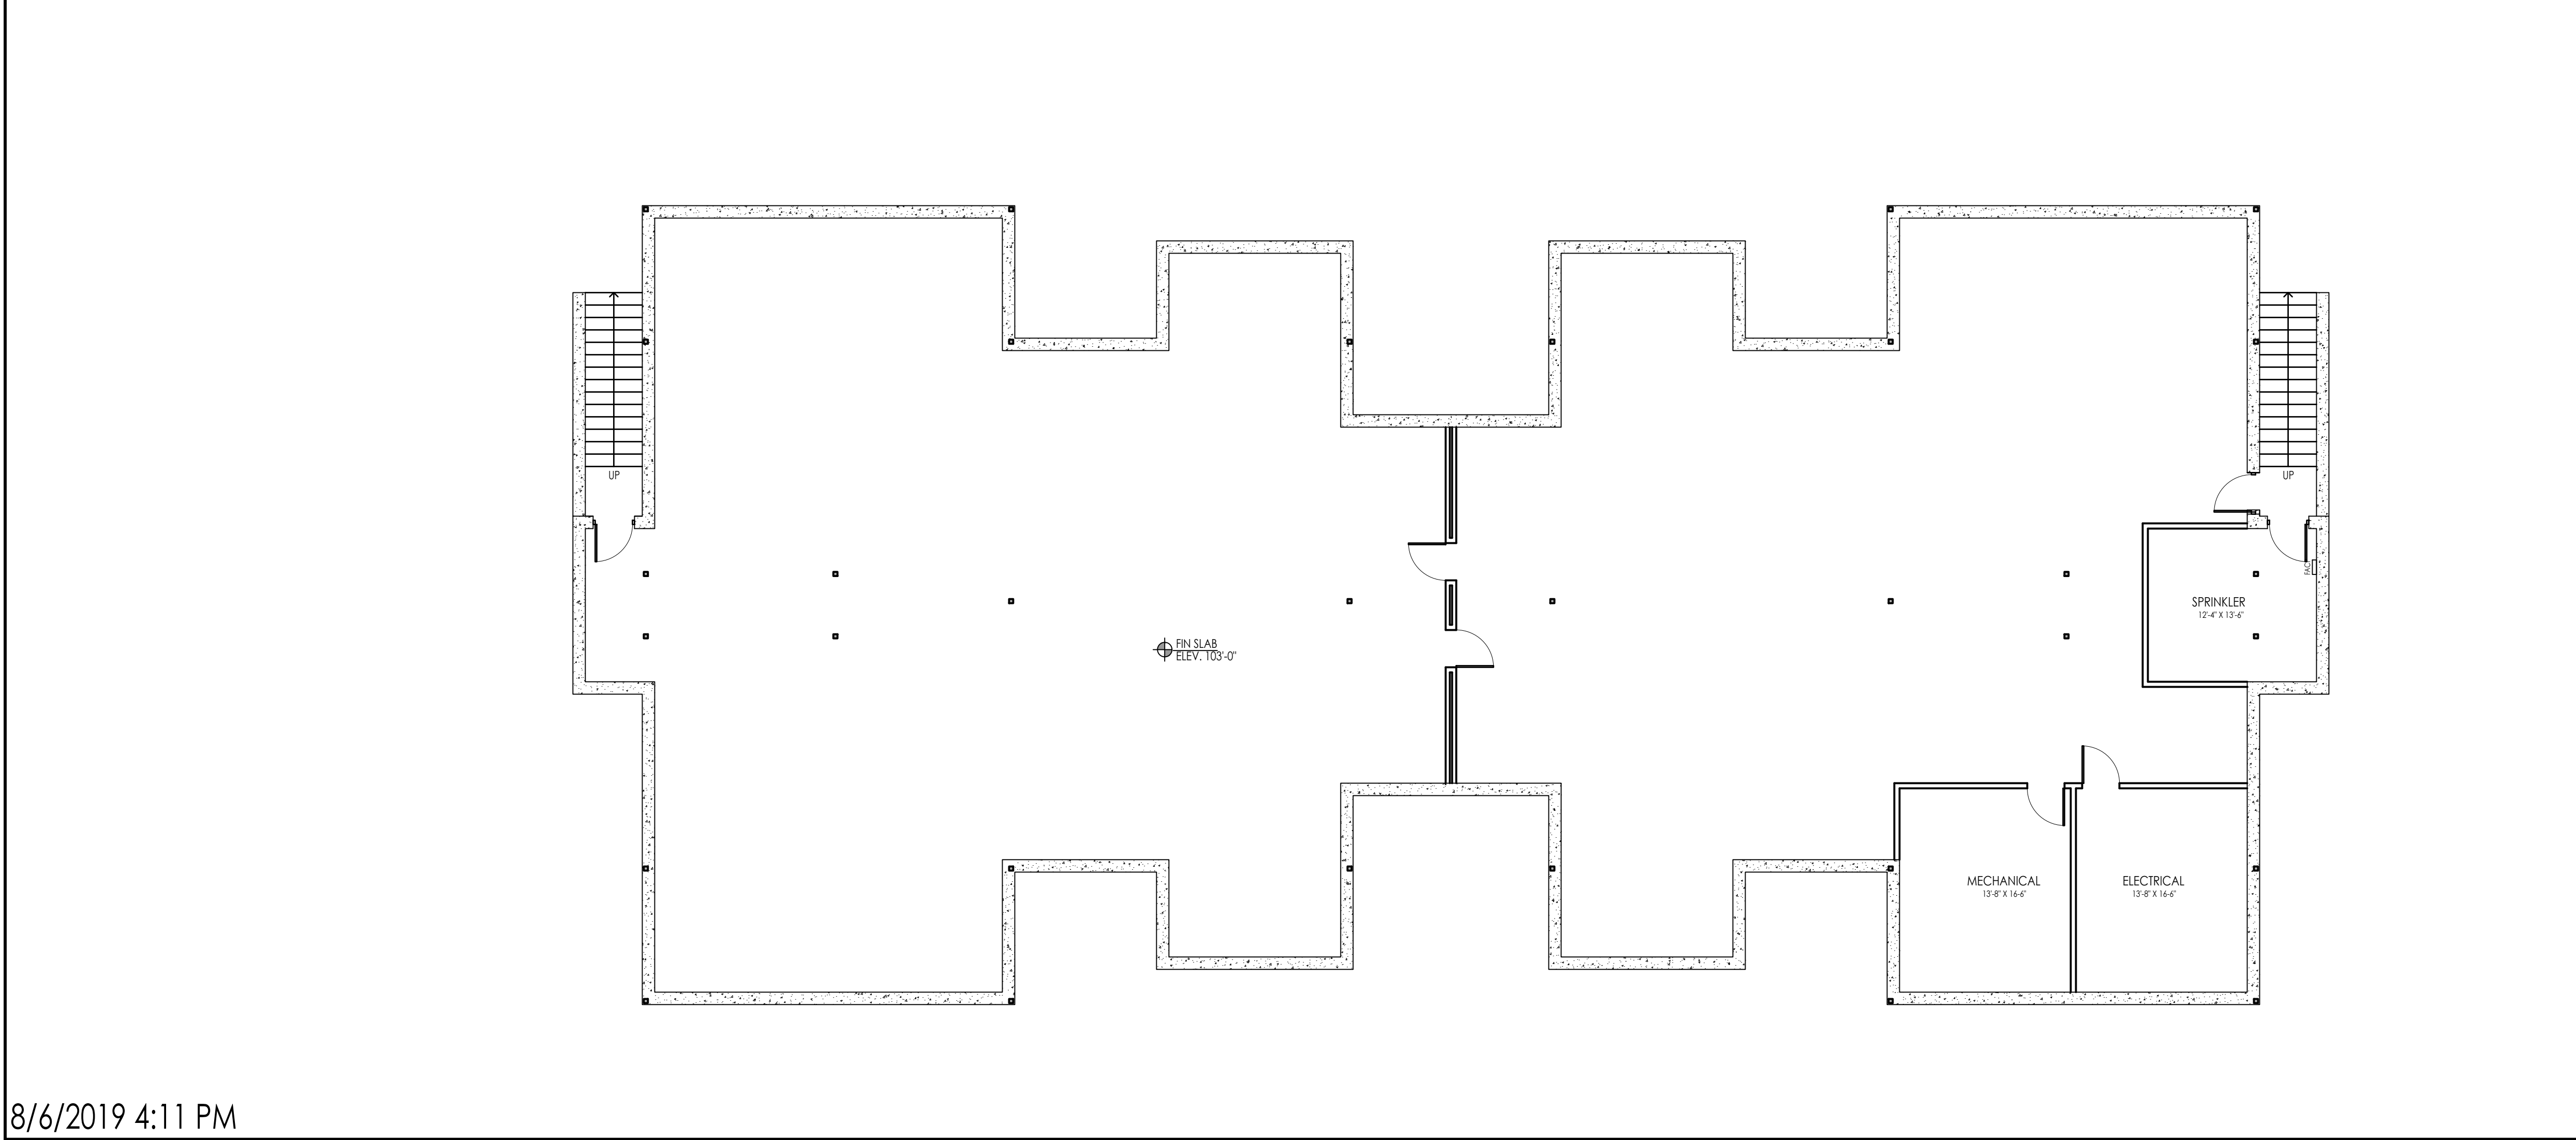

PROPOSED BASEMENT PLAN
SCALE: 1/8" = 1'-0" A-1.0

ARCHITECT:

DIXON SALO
ARCHITECTS
INCORPORATED
300 MAIN STREET, 1ST FLOOR
WELLESLEY, MA 02482-3707
(781) 239-8885
(781) 742-9885
ADMIN@DIXONSALOARCHITECTS.COM

ARCHITECT'S STAMP:

ENGINEER:

ENGINEER'S STAMP:

GENERAL INFORMATION:

APPLICANT:
CEDAR PLACE, LLC
868 WORCESTER STREET
WELLESLEY, MA 02482-3707


	SCHEMATIC	08.06.2019
	DESIGN DEVELOPMENT	
	BID	
	PERMIT	
	CONSTRUCTION	
	EXISTING CONDITIONS	

4	
3	
2	
1	
	REVISION DATE

DATE:	08.06.2019
SCALE:	AS NOTED
PROJECT:	2018.71
DRAWN:	JGH
CHECKED:	WOS
PROJECT TITLE:	RESIDENTIAL STRUCTURE 3 BURKE LANE WELLESLEY, MA 02481
SHEET TITLE:	PROPOSED FOUNDATION & BASEMENT PLANS
SHEET NUMBER:	A-1.0



PROPOSED SECOND FLOOR PLAN
SCALE: 1/8" = 1'-0"

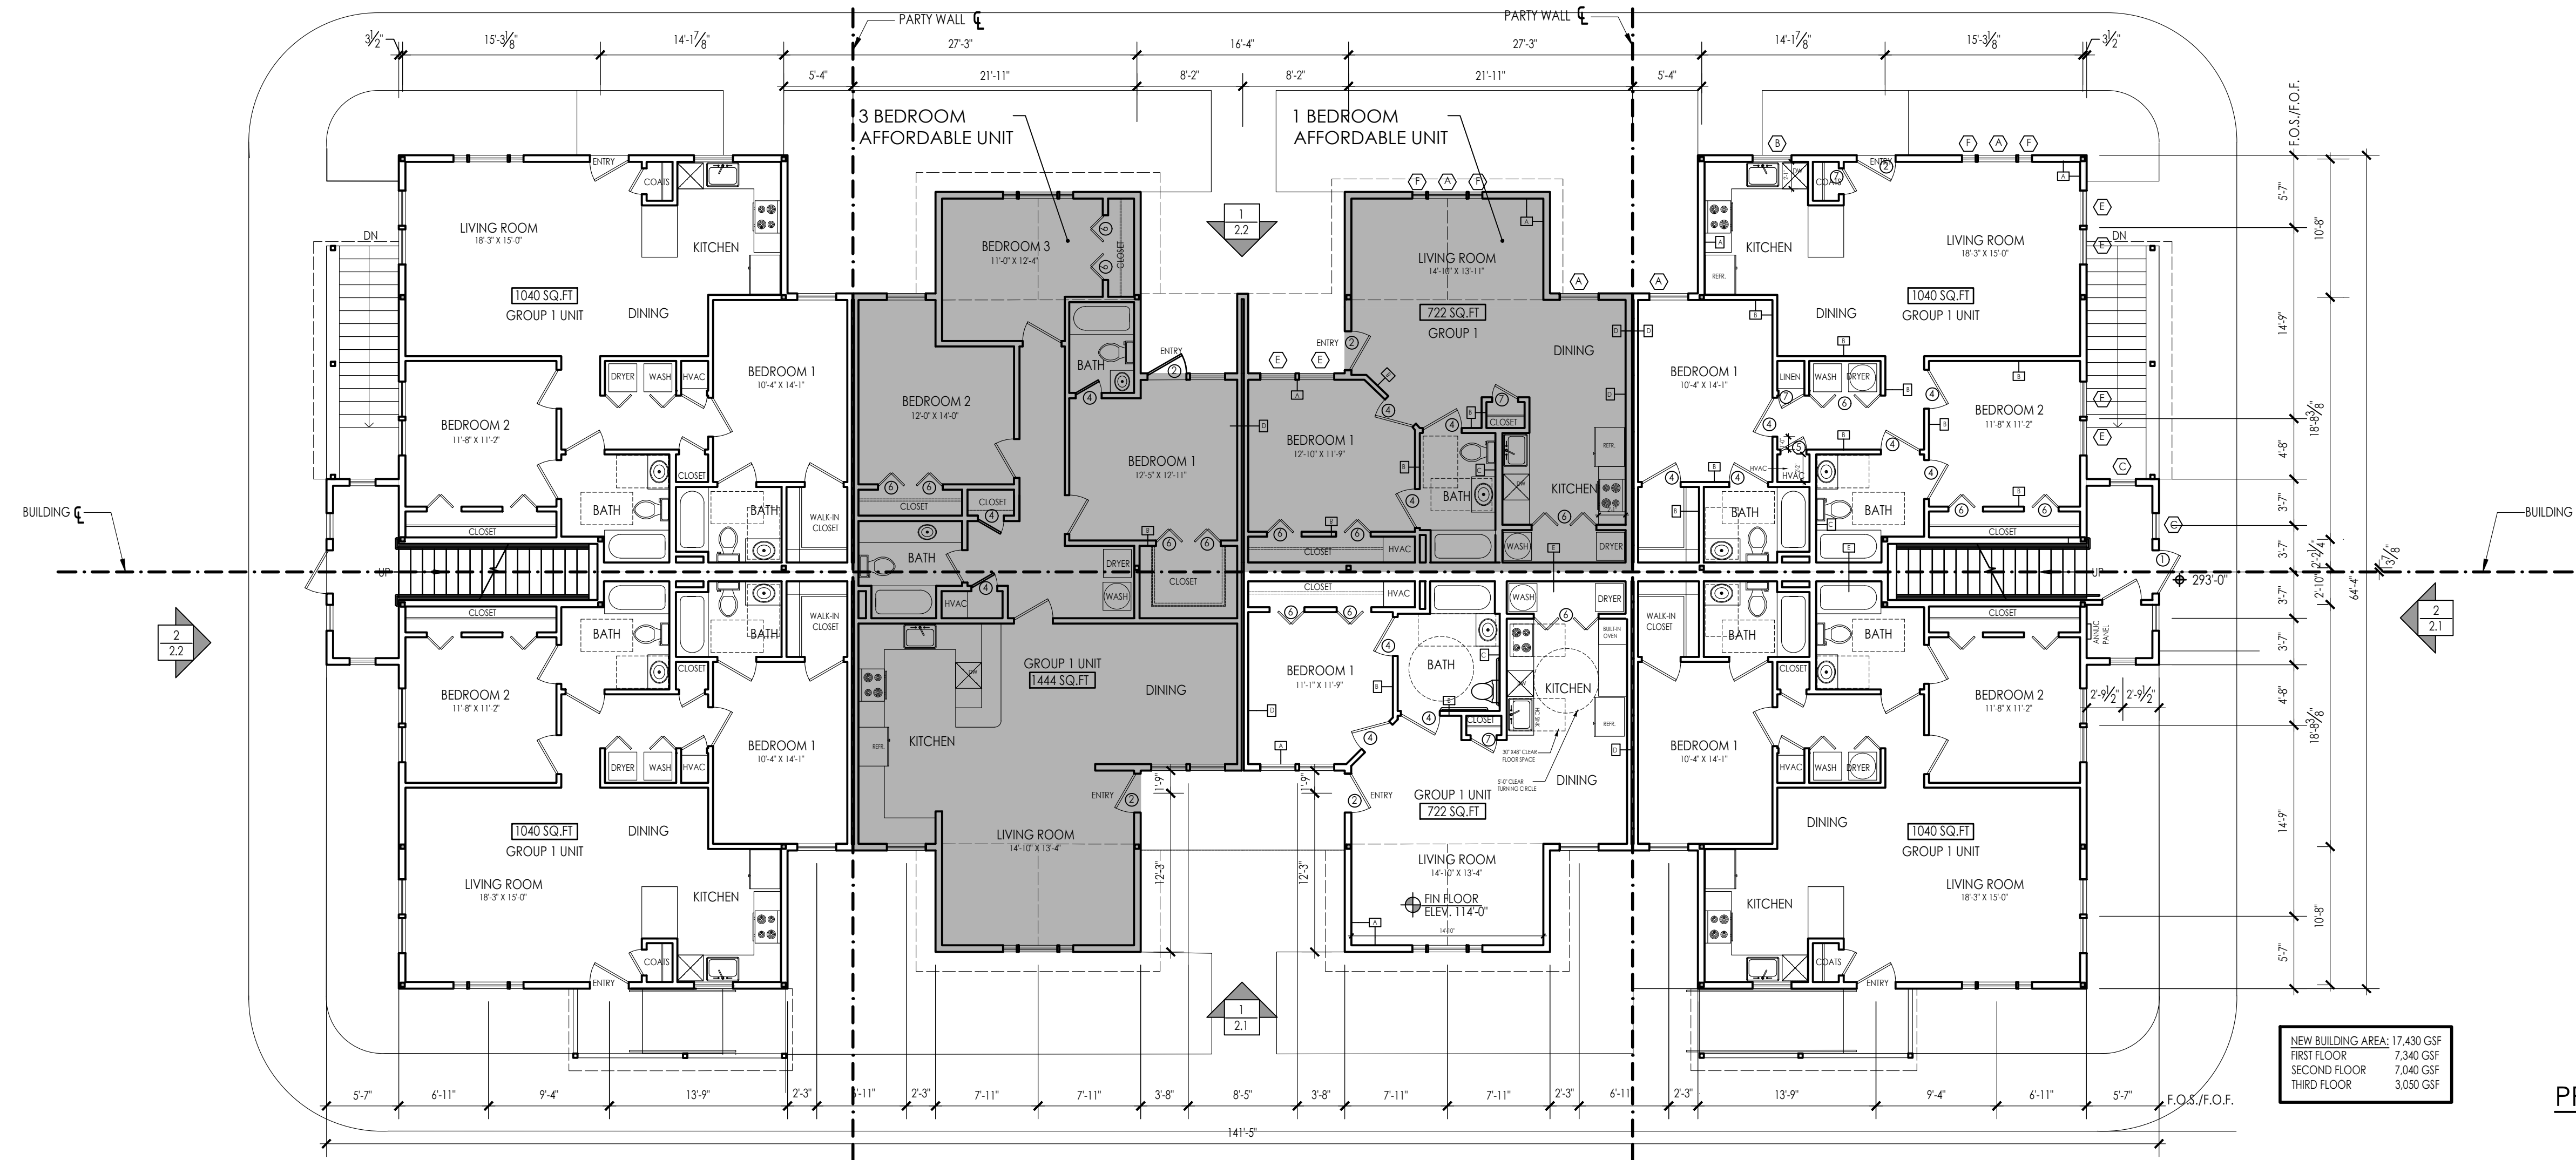

PROPOSED FIRST FLOOR PLAN
SCALE: 1/8" = 1'-0"

ARCHITECT:
dha
DIXON SALO
ARCHITECTS
INCORPORATED
300 MAIN STREET
WELLESLEY, MA 02481
(781) 239-8885
ADMIN@DIXONSALOARCHITECTS.COM

ARCHITECT'S STAMP:

ENGINEER:

ENGINEER'S STAMP:

GENERAL INFORMATION:

APPLICANT:
CEDAR PLACE, LLC
868 WORCESTER STREET
WELLESLEY, MA 02482-3707

LEGEND:
SCHEMATIC
DESIGN DEVELOPMENT
BID
PERMIT
CONSTRUCTION
EXISTING CONDITIONS

4	
3	
2	
1	
REVISION DATE	



DATE: 08.06.2019
SCALE: AS NOTED
PROJECT: 2018.71
DRAWN: JGH
CHECKED: WOS

PROJECT TITLE:
RESIDENTIAL STRUCTURE
3 BURKE LANE
WELLESLEY, MA 02481

SHEET TITLE:
PROPOSED FIRST & SECOND FLOOR PLANS

SHEET NUMBER:

A-1.1

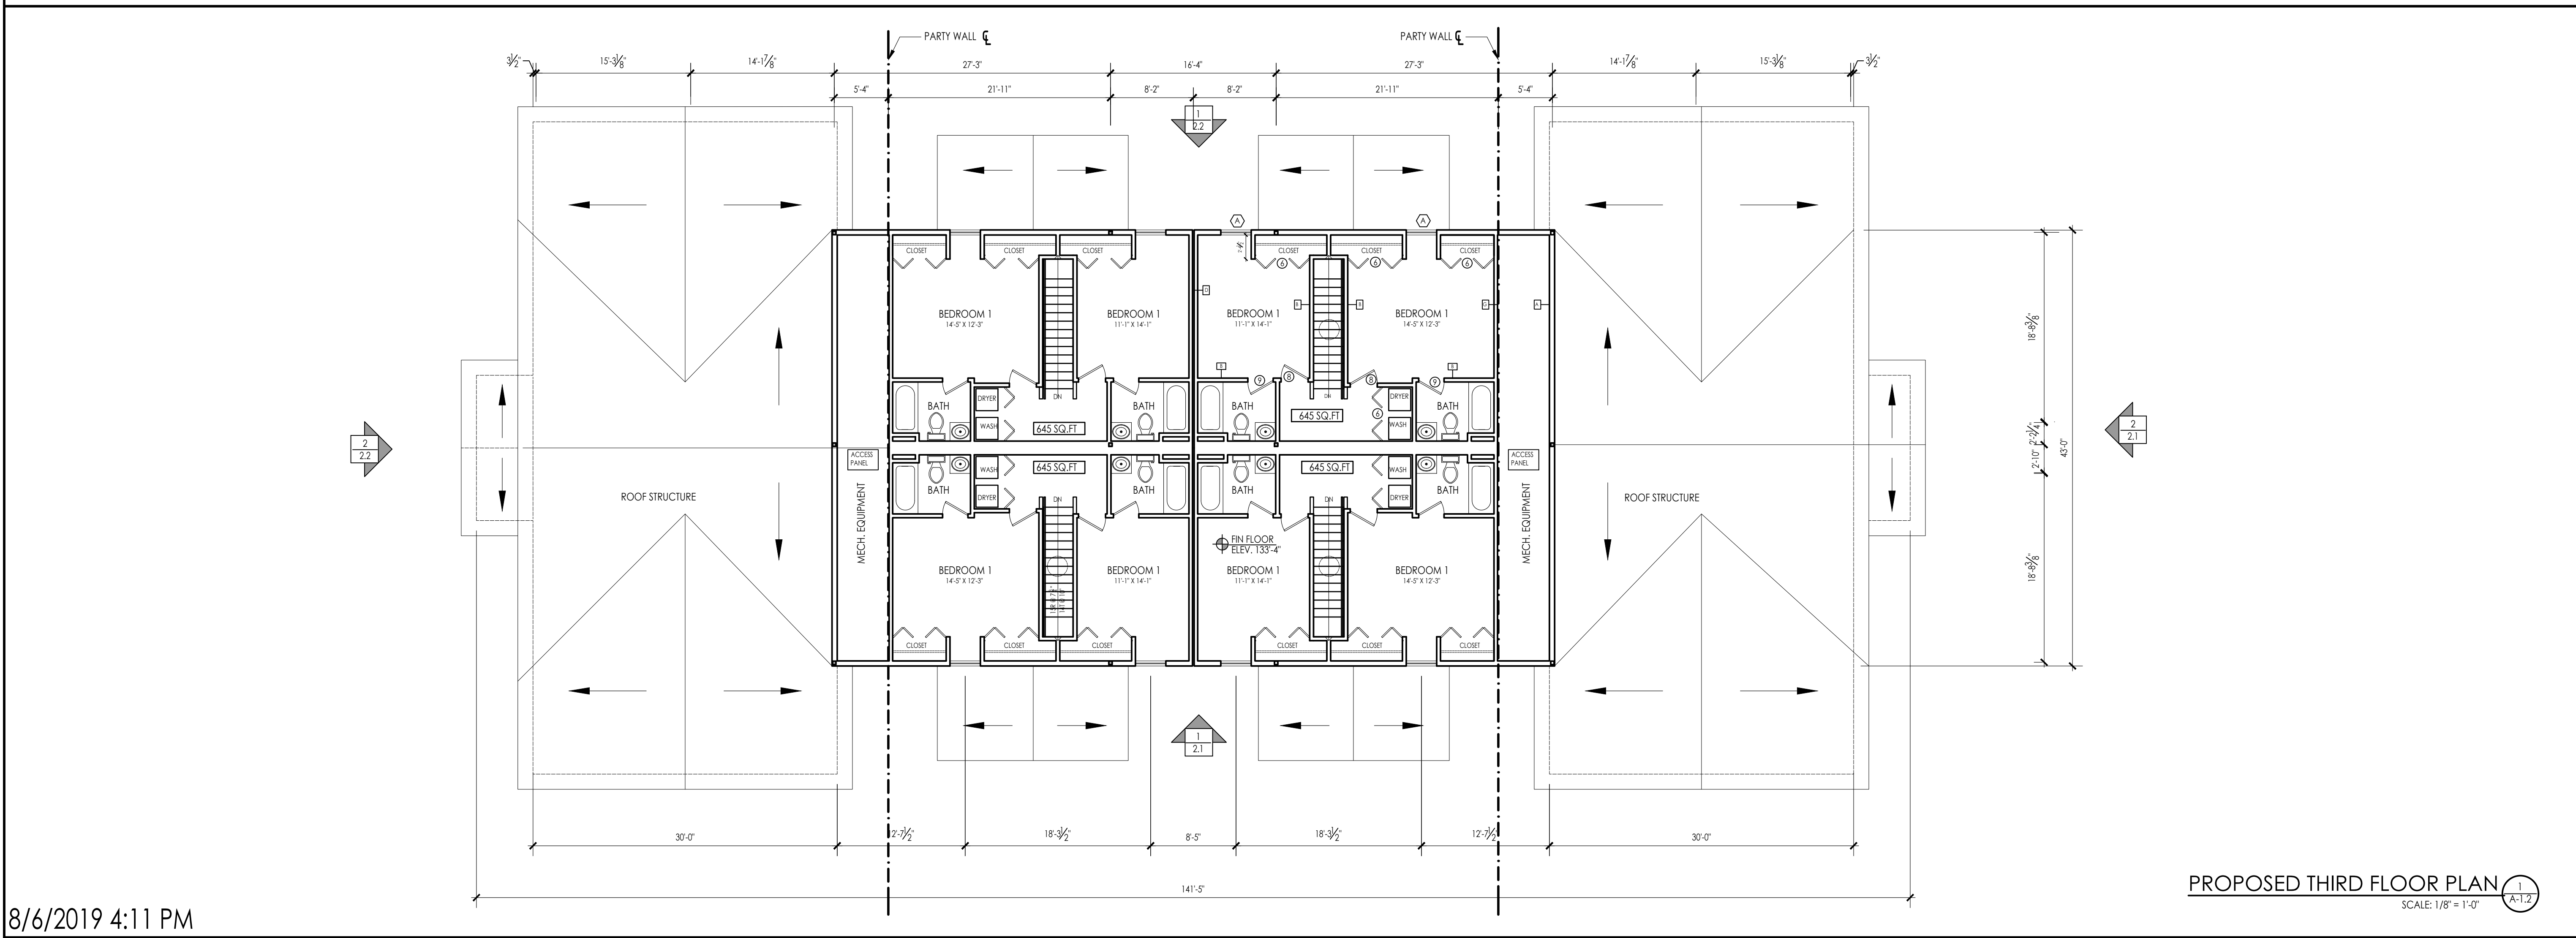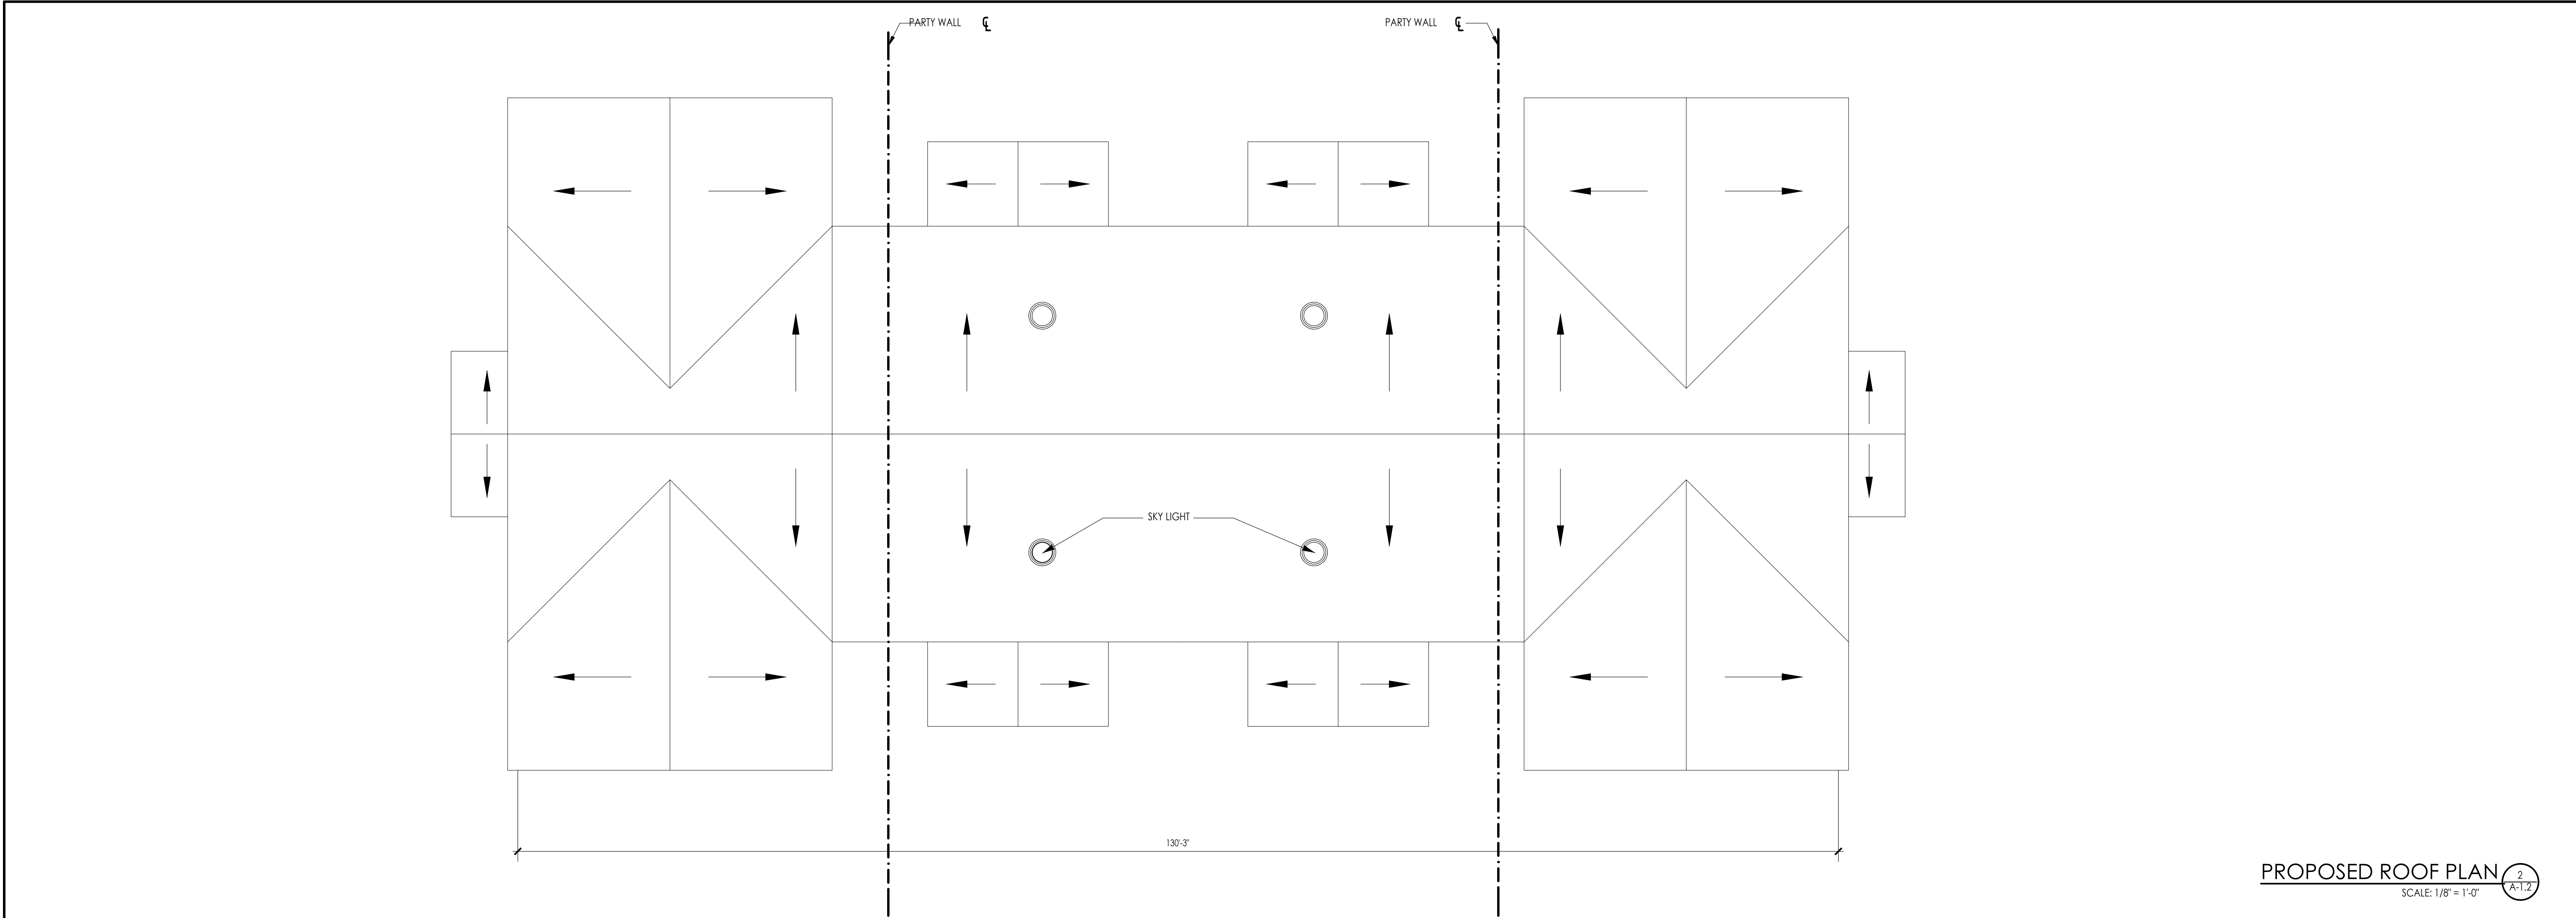

ARCHITECT:



DIXON SALO
ARCHITECTS
INCORPORATED

FIRST FLOOR
300 MAIN STREET
WELLESLEY, MA 02482
(781) 508-7555 FAX (781) 508-7556
(781) 508-7555 FAX (781) 508-7556
ADMIN@DIXONSALOARCHITECTS.COM

ARCHITECT'S STAMP:

ENGINEER:

ENGINEER'S STAMP:

GENERAL INFORMATION:



APPLICANT:
CEDAR PLACE, LLC
868 WORCESTER STREET
WELLESLEY, MA 02482-3707

	SCHEMATIC	08.06.2019
	DESIGN DEVELOPMENT	
	BID	
	PERMIT	
	CONSTRUCTION	
	EXISTING CONDITIONS	

4	
3	
2	
1	
	REVISION DATE

DATE: 08.06.2019
SCALE: AS NOTED
PROJECT: 2018.71
DRAWN: JGH
CHECKED: WOS
PROJECT TITLE:
RESIDENTIAL STRUCTURE
3 BURKE LANE
WELLESLEY, MA 02481
SHEET TITLE:
PROPOSED THIRD FLOOR & ROOF PLAN
SHEET NUMBER:

A-1.2

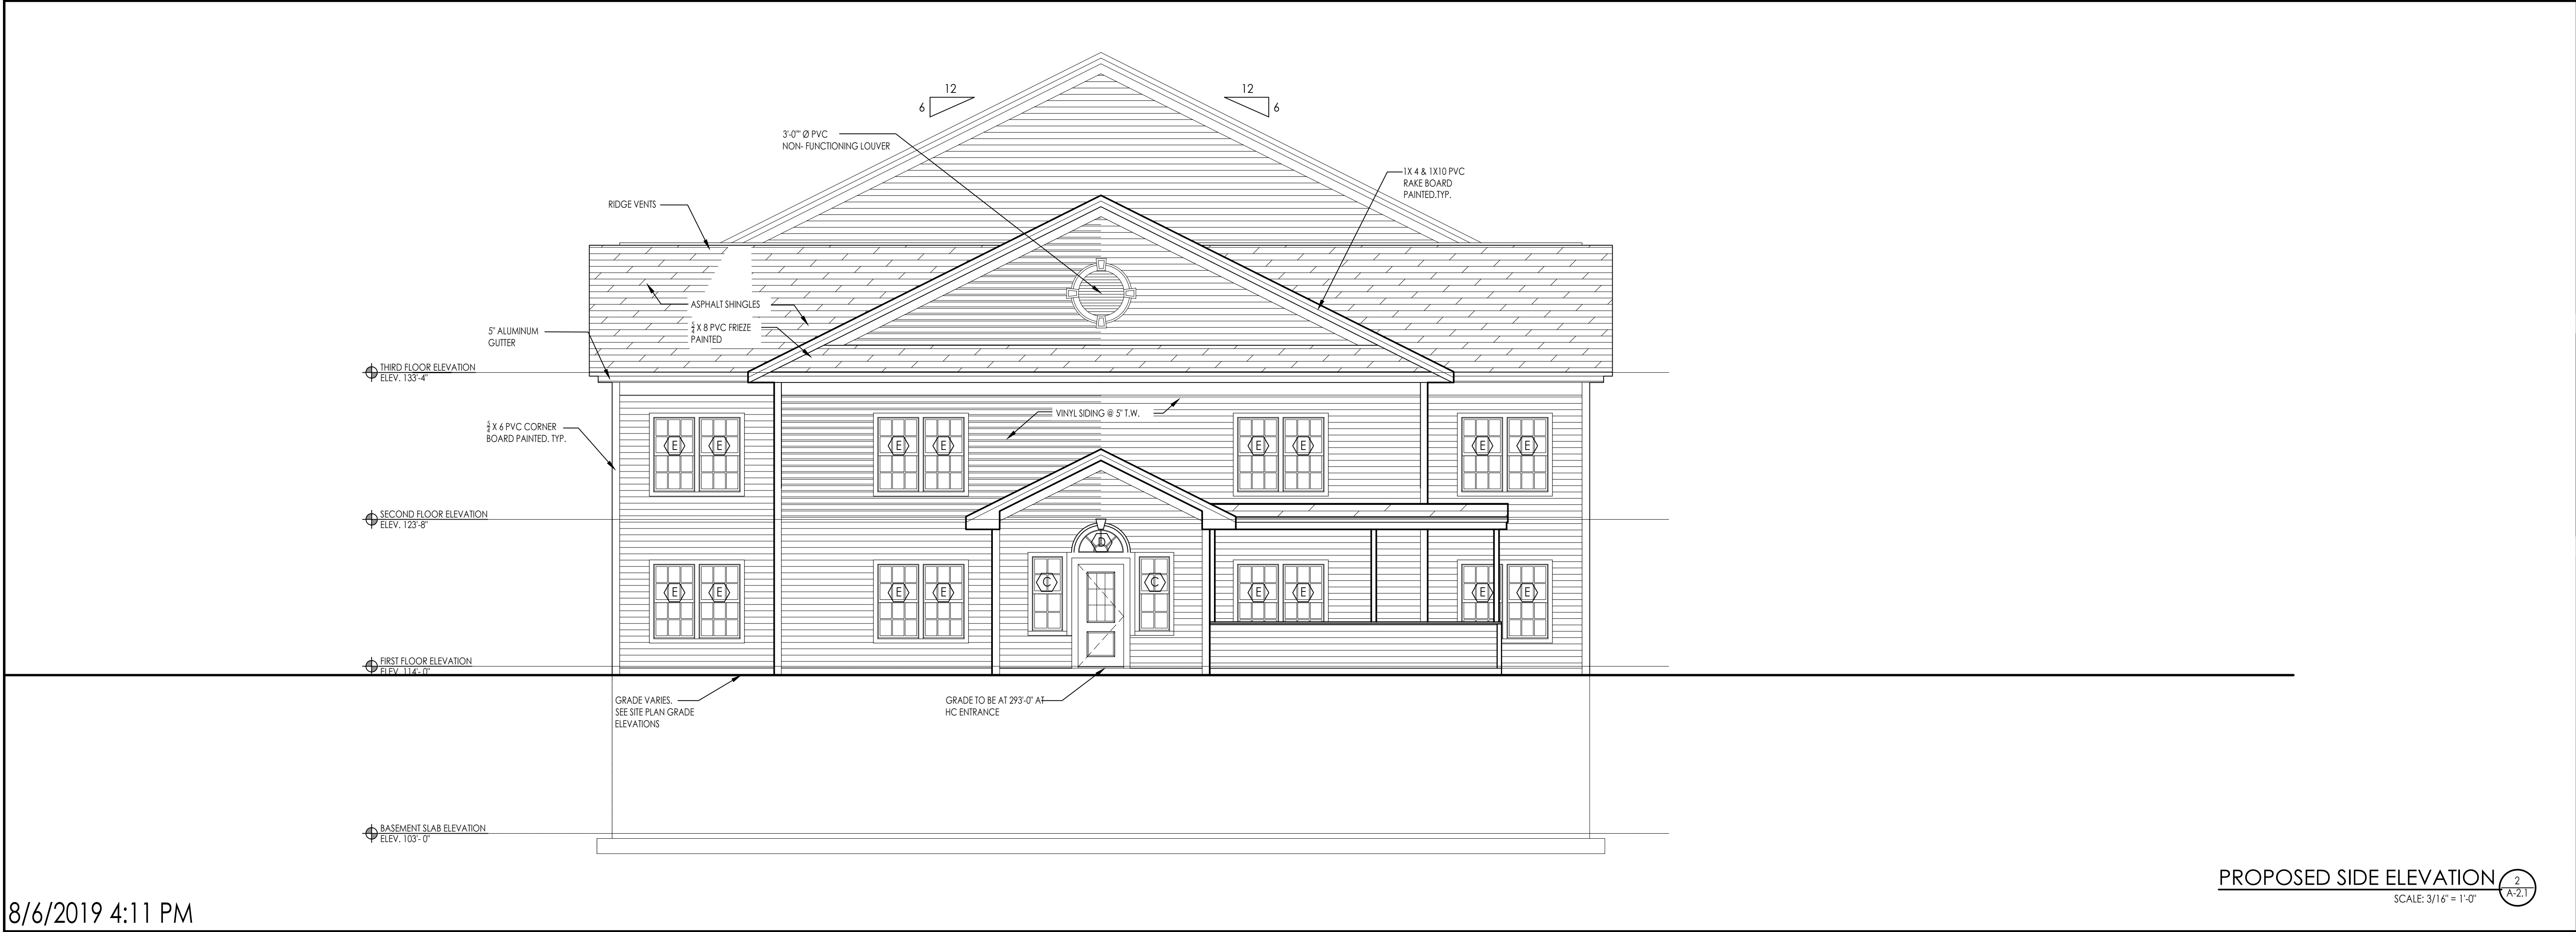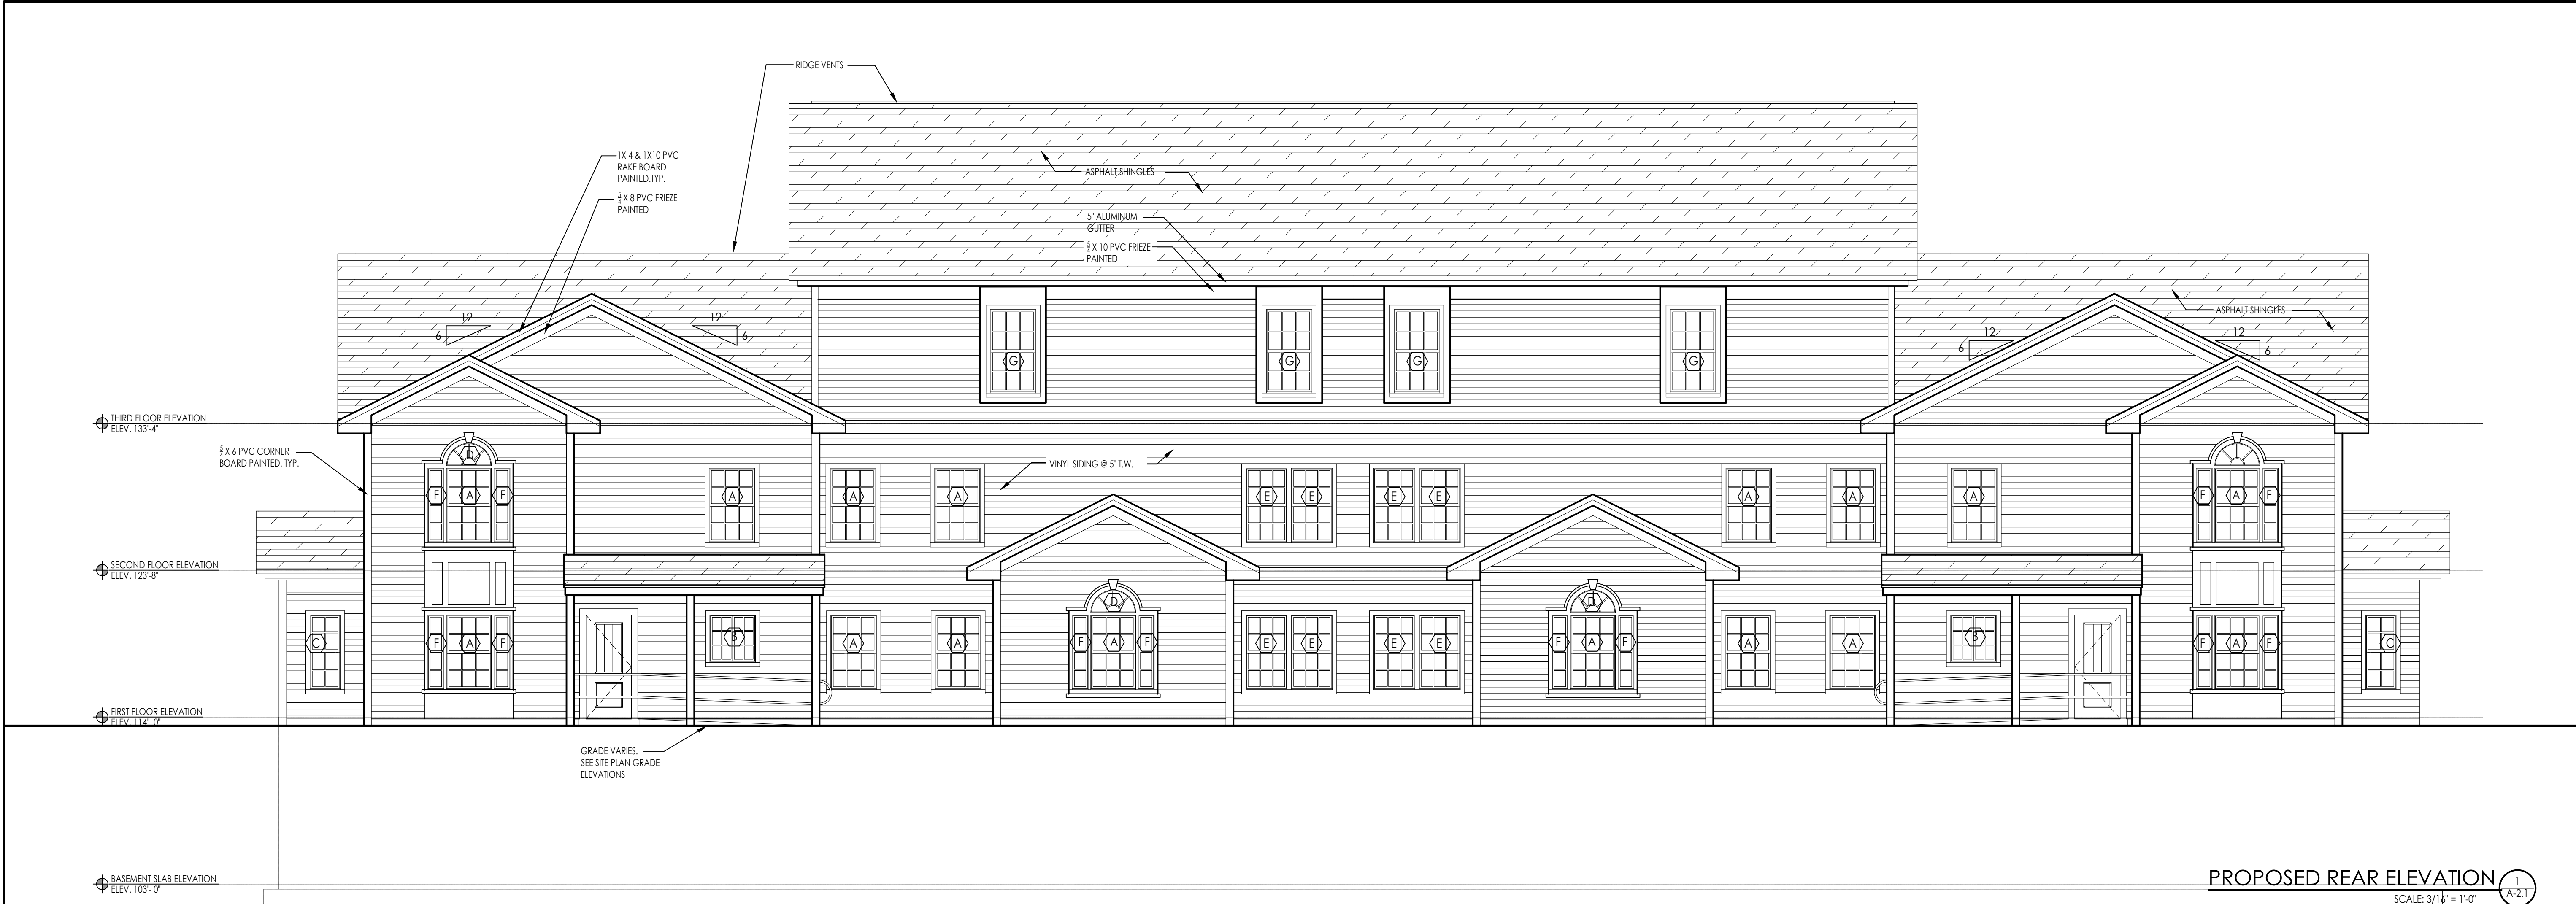

ARCHITECT:

DIXON SALO ARCHITECTS
INCORPORATED
300 MAIN STREET, SUITE 200
WELLESLEY, MA 02482
(781) 508-7555 / (617) 429-8885
ADMIN@DIXONSALOARCHITECTS.COM

ARCHITECT'S STAMP:

ENGINEER:

ENGINEER'S STAMP:

GENERAL INFORMATION:

APPLICANT:
CEDAR PLACE, LLC
868 WORCESTER STREET
WELLESLEY, MA 02482-3707


☒	SCHEMATIC	08.06.2019
☐	DESIGN DEVELOPMENT	
☐	BID	
☐	PERMIT	
☐	CONSTRUCTION	
☐	EXISTING CONDITIONS	

4	
3	
2	
1	
	REVISION DATE

DATE: 08.06.2019
SCALE: AS NOTED
PROJECT: 2018.71
DRAWN: JGH
CHECKED: WOS
PROJECT TITLE:
RESIDENTIAL STRUCTURE
3 BURKE LANE
WELLESLEY, MA 02481

SHEET TITLE:
PROPOSED BUILDING ELEVATIONS

SHEET NUMBER:
A-2.1

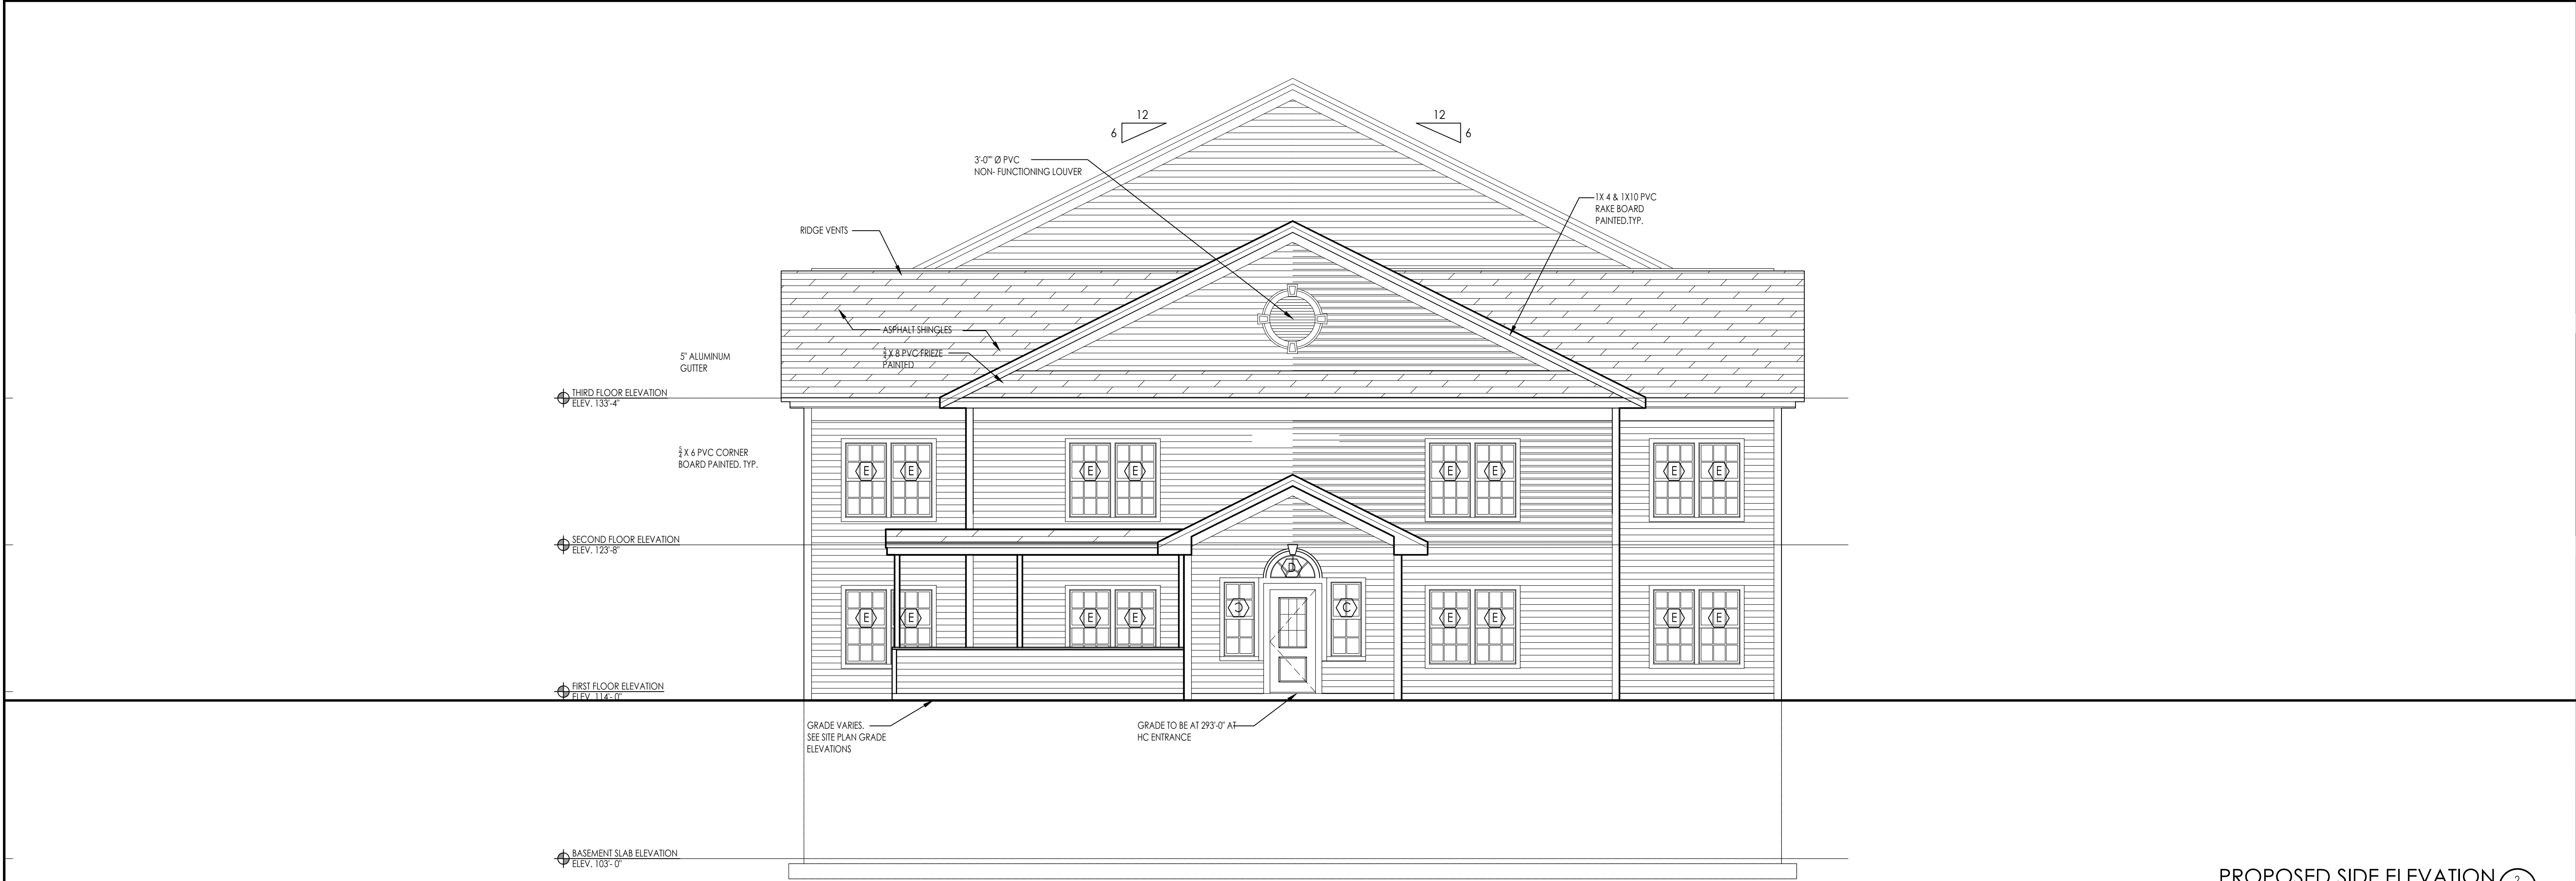

ARCHITECT:

DIXON SALO
ARCHITECTS
INCORPORATED

300 MAIN STREET, SUITE 200
WELLESLEY, MA 02482-3707
(781) 239-8885
ADMIN@DIXONSALOARCHITECTS.COM

ARCHITECT'S STAMP:

ENGINEER:

ENGINEER'S STAMP:

GENERAL INFORMATION:

APPLICANT:

CEDAR PLACE, LLC
868 WORCESTER STREET
WELLESLEY, MA 02482-3707

SCHEMATIC

08.06.2019

DESIGN DEVELOPMENT

BID

PERMIT

CONSTRUCTION

EXISTING CONDITIONS

4

3

2

1

REVISION DATE

DATE: 08.06.2019

SCALE: AS NOTED

PROJECT: 2018.71

DRAWN: JGH


CHECKED: WOS

PROJECT TITLE:
RESIDENTIAL STRUCTURE
3 BURKE LANE
WELLESLEY, MA 02481

SHEET TITLE:
PROPOSED BUILDING ELEVATIONS

SHEET NUMBER:

A-2.2

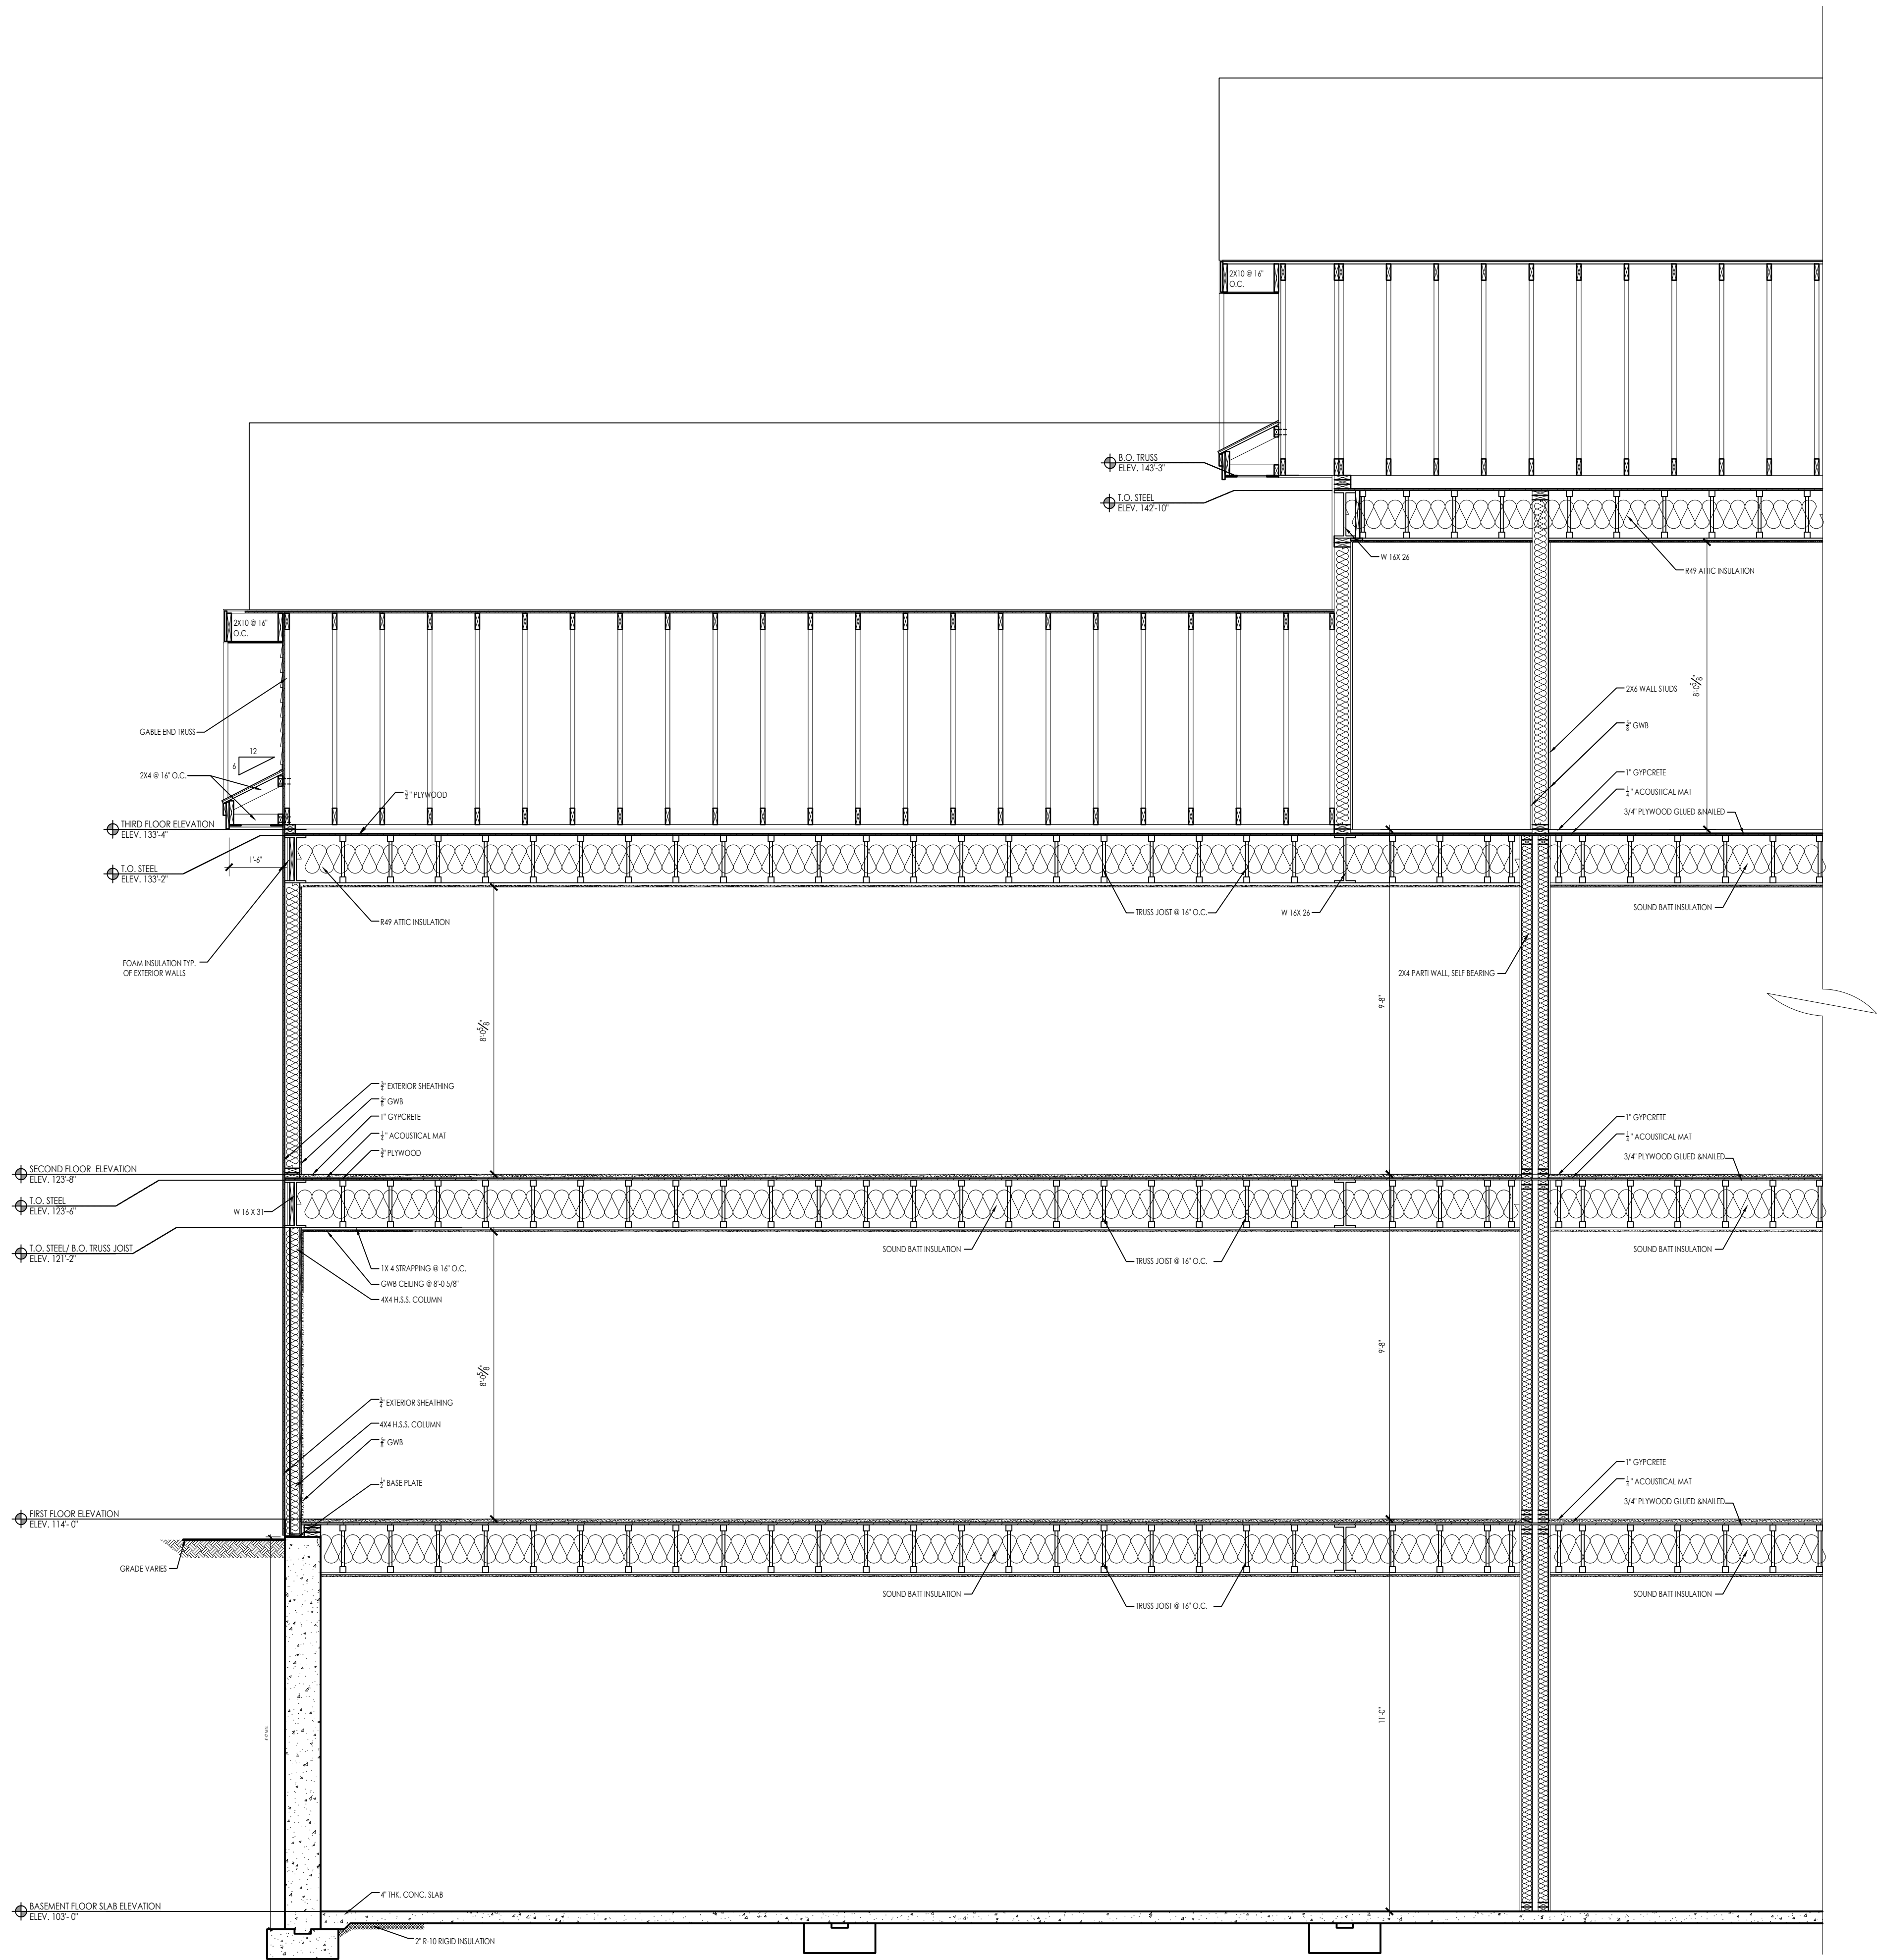

PROPOSED BUILDING SECTION
SCALE: 3/8" = 1'-0"

ARCHITECT:

DIXON SALO ARCHITECTS
INCORPORATED
300 MAIN STREET, SUITE 200
WELLESLEY, MA 02481
(781) 239-8885
ADMIN@DIXONSALOARCHITECTS.COM

ARCHITECT'S STAMP:

ENGINEER:

ENGINEER'S STAMP:


GENERAL INFORMATION:

APPLICANT:
CEDAR PLACE, LLC
868 WORCESTER STREET
WELLESLEY, MA 02482-3707

	SCHEMATIC	08.06.2019
	DESIGN DEVELOPMENT	
	BID	
	PERMIT	
	CONSTRUCTION	
	EXISTING CONDITIONS	

4	
3	
2	
1	
	REVISION DATE

DATE: 08.06.2019
SCALE: AS NOTED
PROJECT: 2018.71
DRAWN: JGH
CHECKED: WOS
PROJECT TITLE:
RESIDENTIAL STRUCTURE
3 BURKE LANE
WELLESLEY, MA 02481
SHEET TITLE:
PROPOSED BUILDING SECTION
SHEET NUMBER:
A-3.1

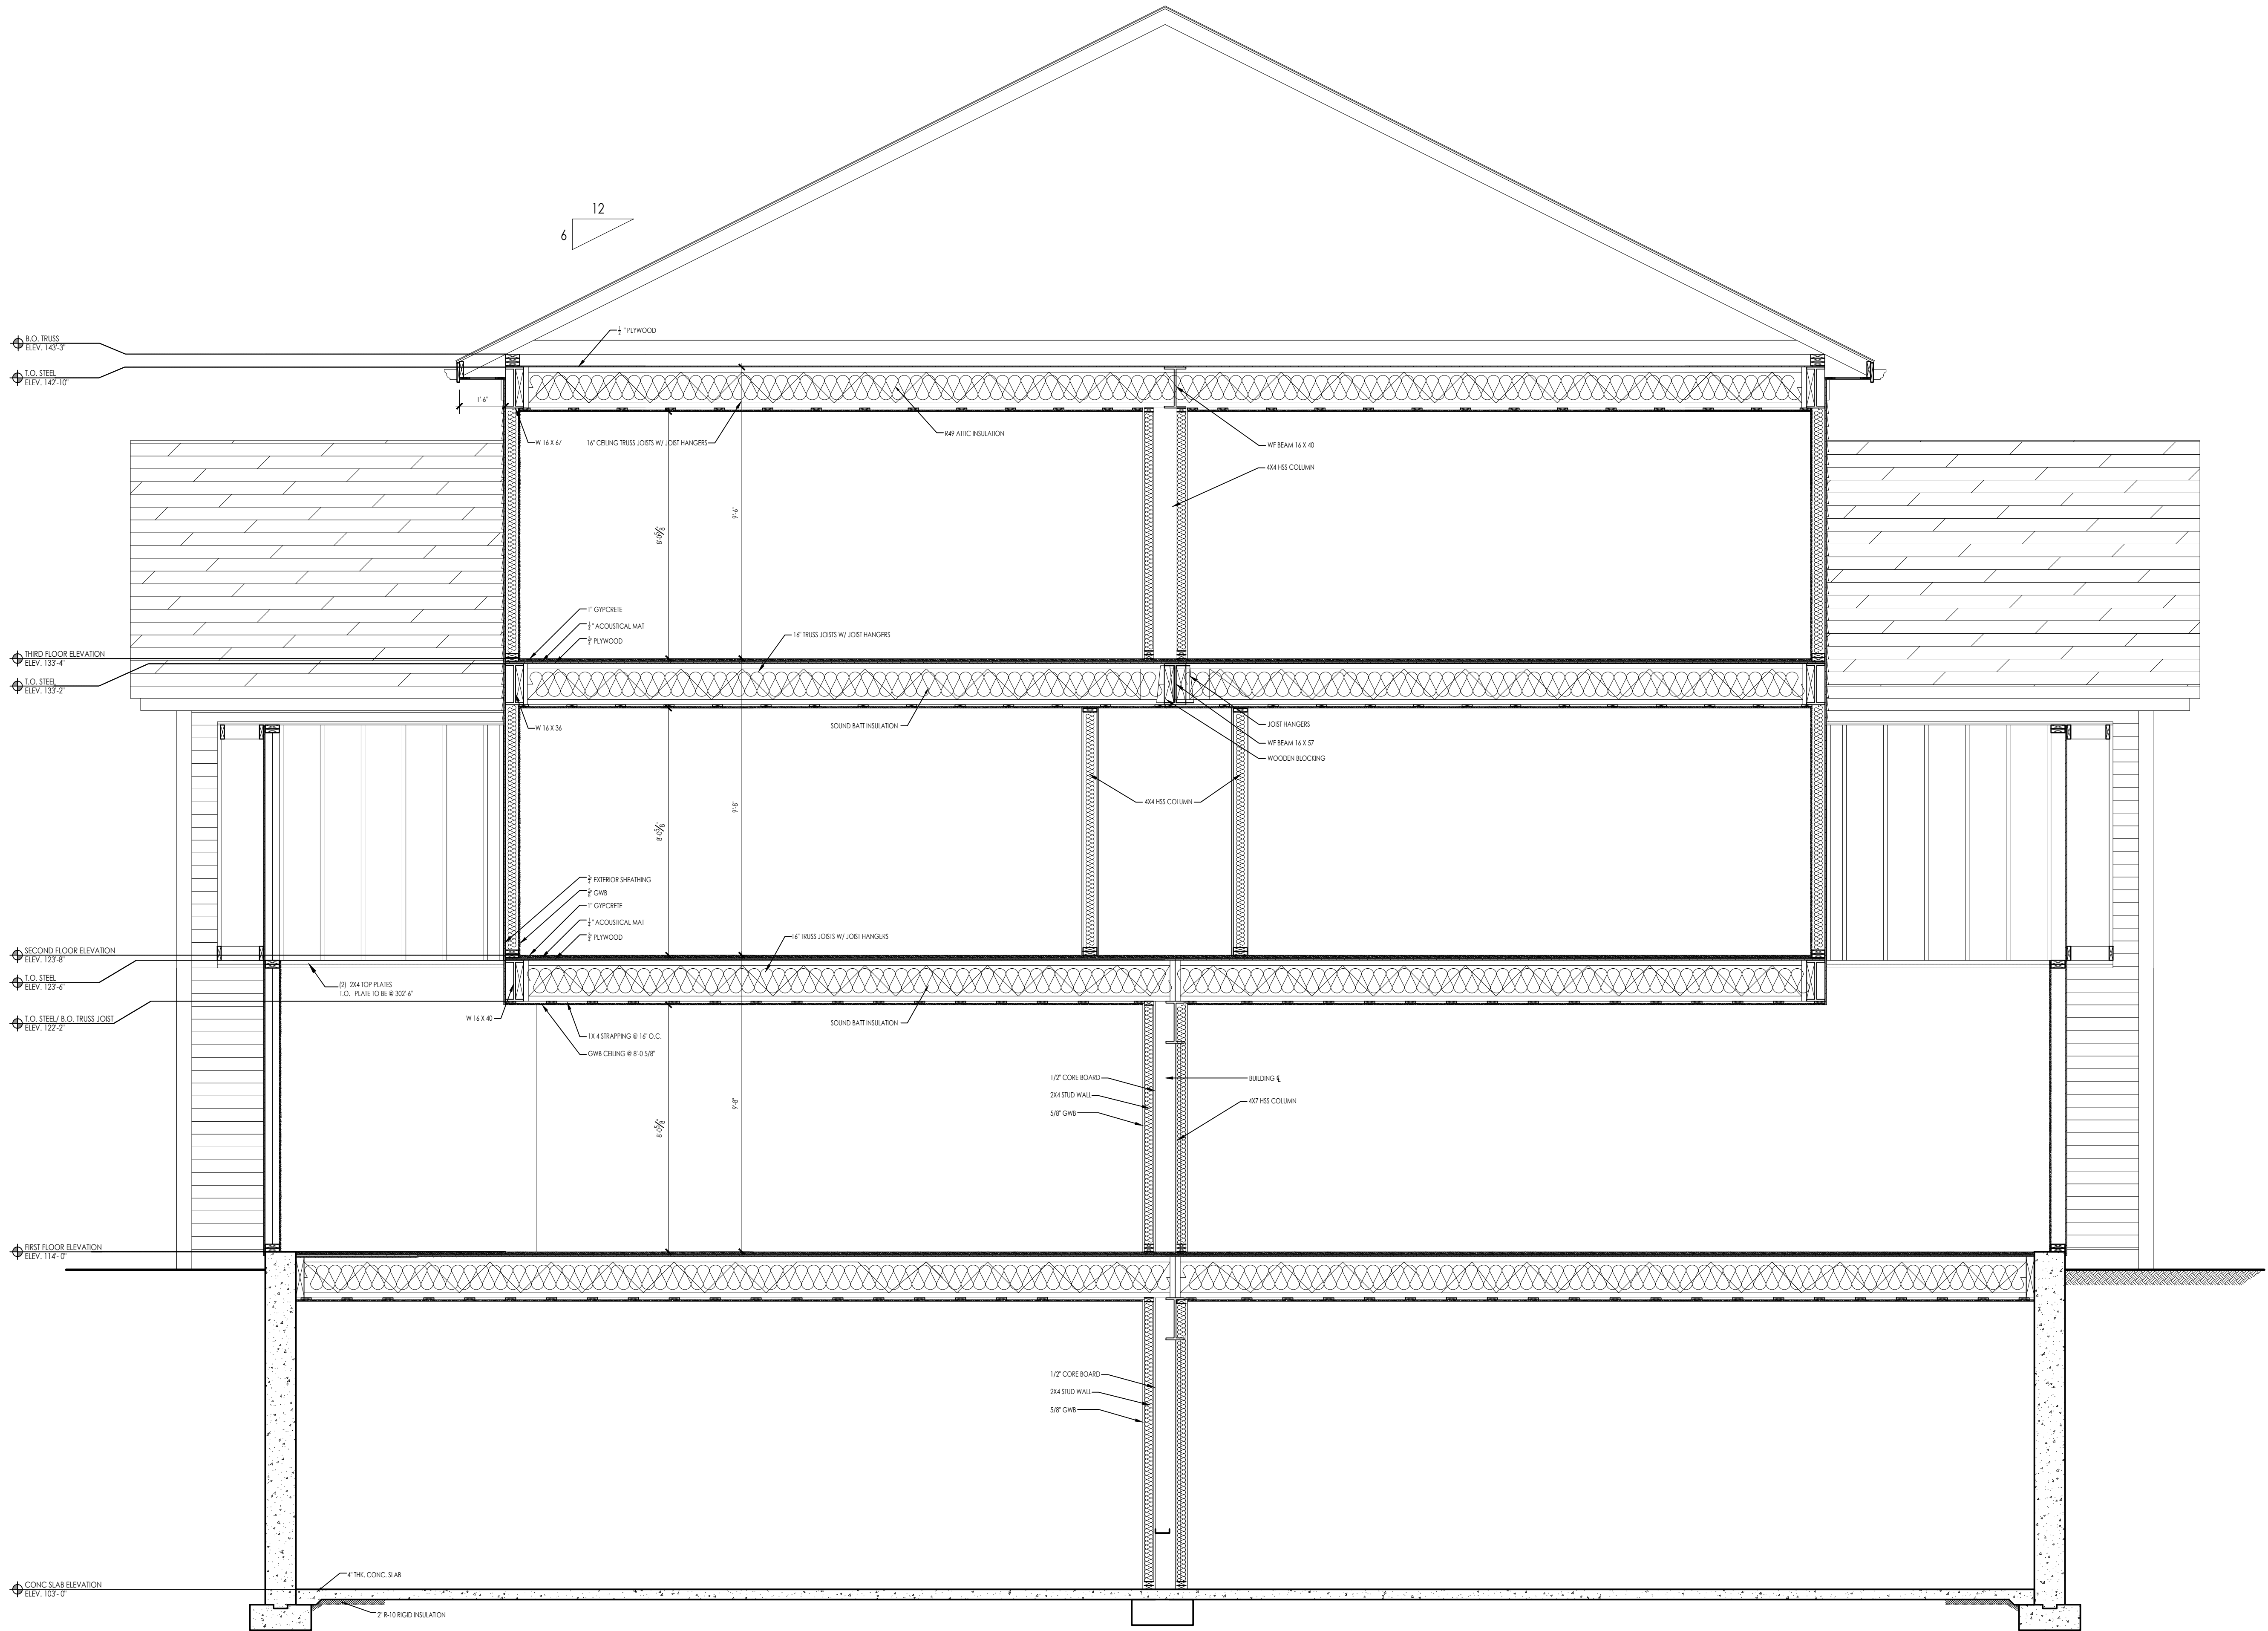

PROPOSED BUILDING SECTION
SCALE: 3/8" = 1'-0"

ARCHITECT:
dha
DIXON SALO
ARCHITECTS
INCORPORATED
300 MAIN STREET, SUITE 200
WELLESLEY, MA 02482-3707
(781) 239-8885
ADMIN@DIXONSALOARCHITECTS.COM

ARCHITECT'S STAMP:

ENGINEER:

ENGINEER'S STAMP:

GENERAL INFORMATION:

APPLICANT:
CEDAR PLACE, LLC
868 WORCESTER STREET
WELLESLEY, MA 02482-3707

	SCHEMATIC	08.06.2019
	DESIGN DEVELOPMENT	
	BID	
	PERMIT	
	CONSTRUCTION	
	EXISTING CONDITIONS	

4	
3	
2	
1	
REVISION DATE	

DATE:	08.06.2019
SCALE:	AS NOTED
PROJECT:	2018.71
DRAWN:	JGH
CHECKED:	WOS

PROJECT TITLE:
RESIDENTIAL STRUCTURE
3 BURKE LANE
WELLESLEY, MA 02481

SHEET TITLE:
PROPOSED BUILDING SECTION

SHEET NUMBER:

A-3.2