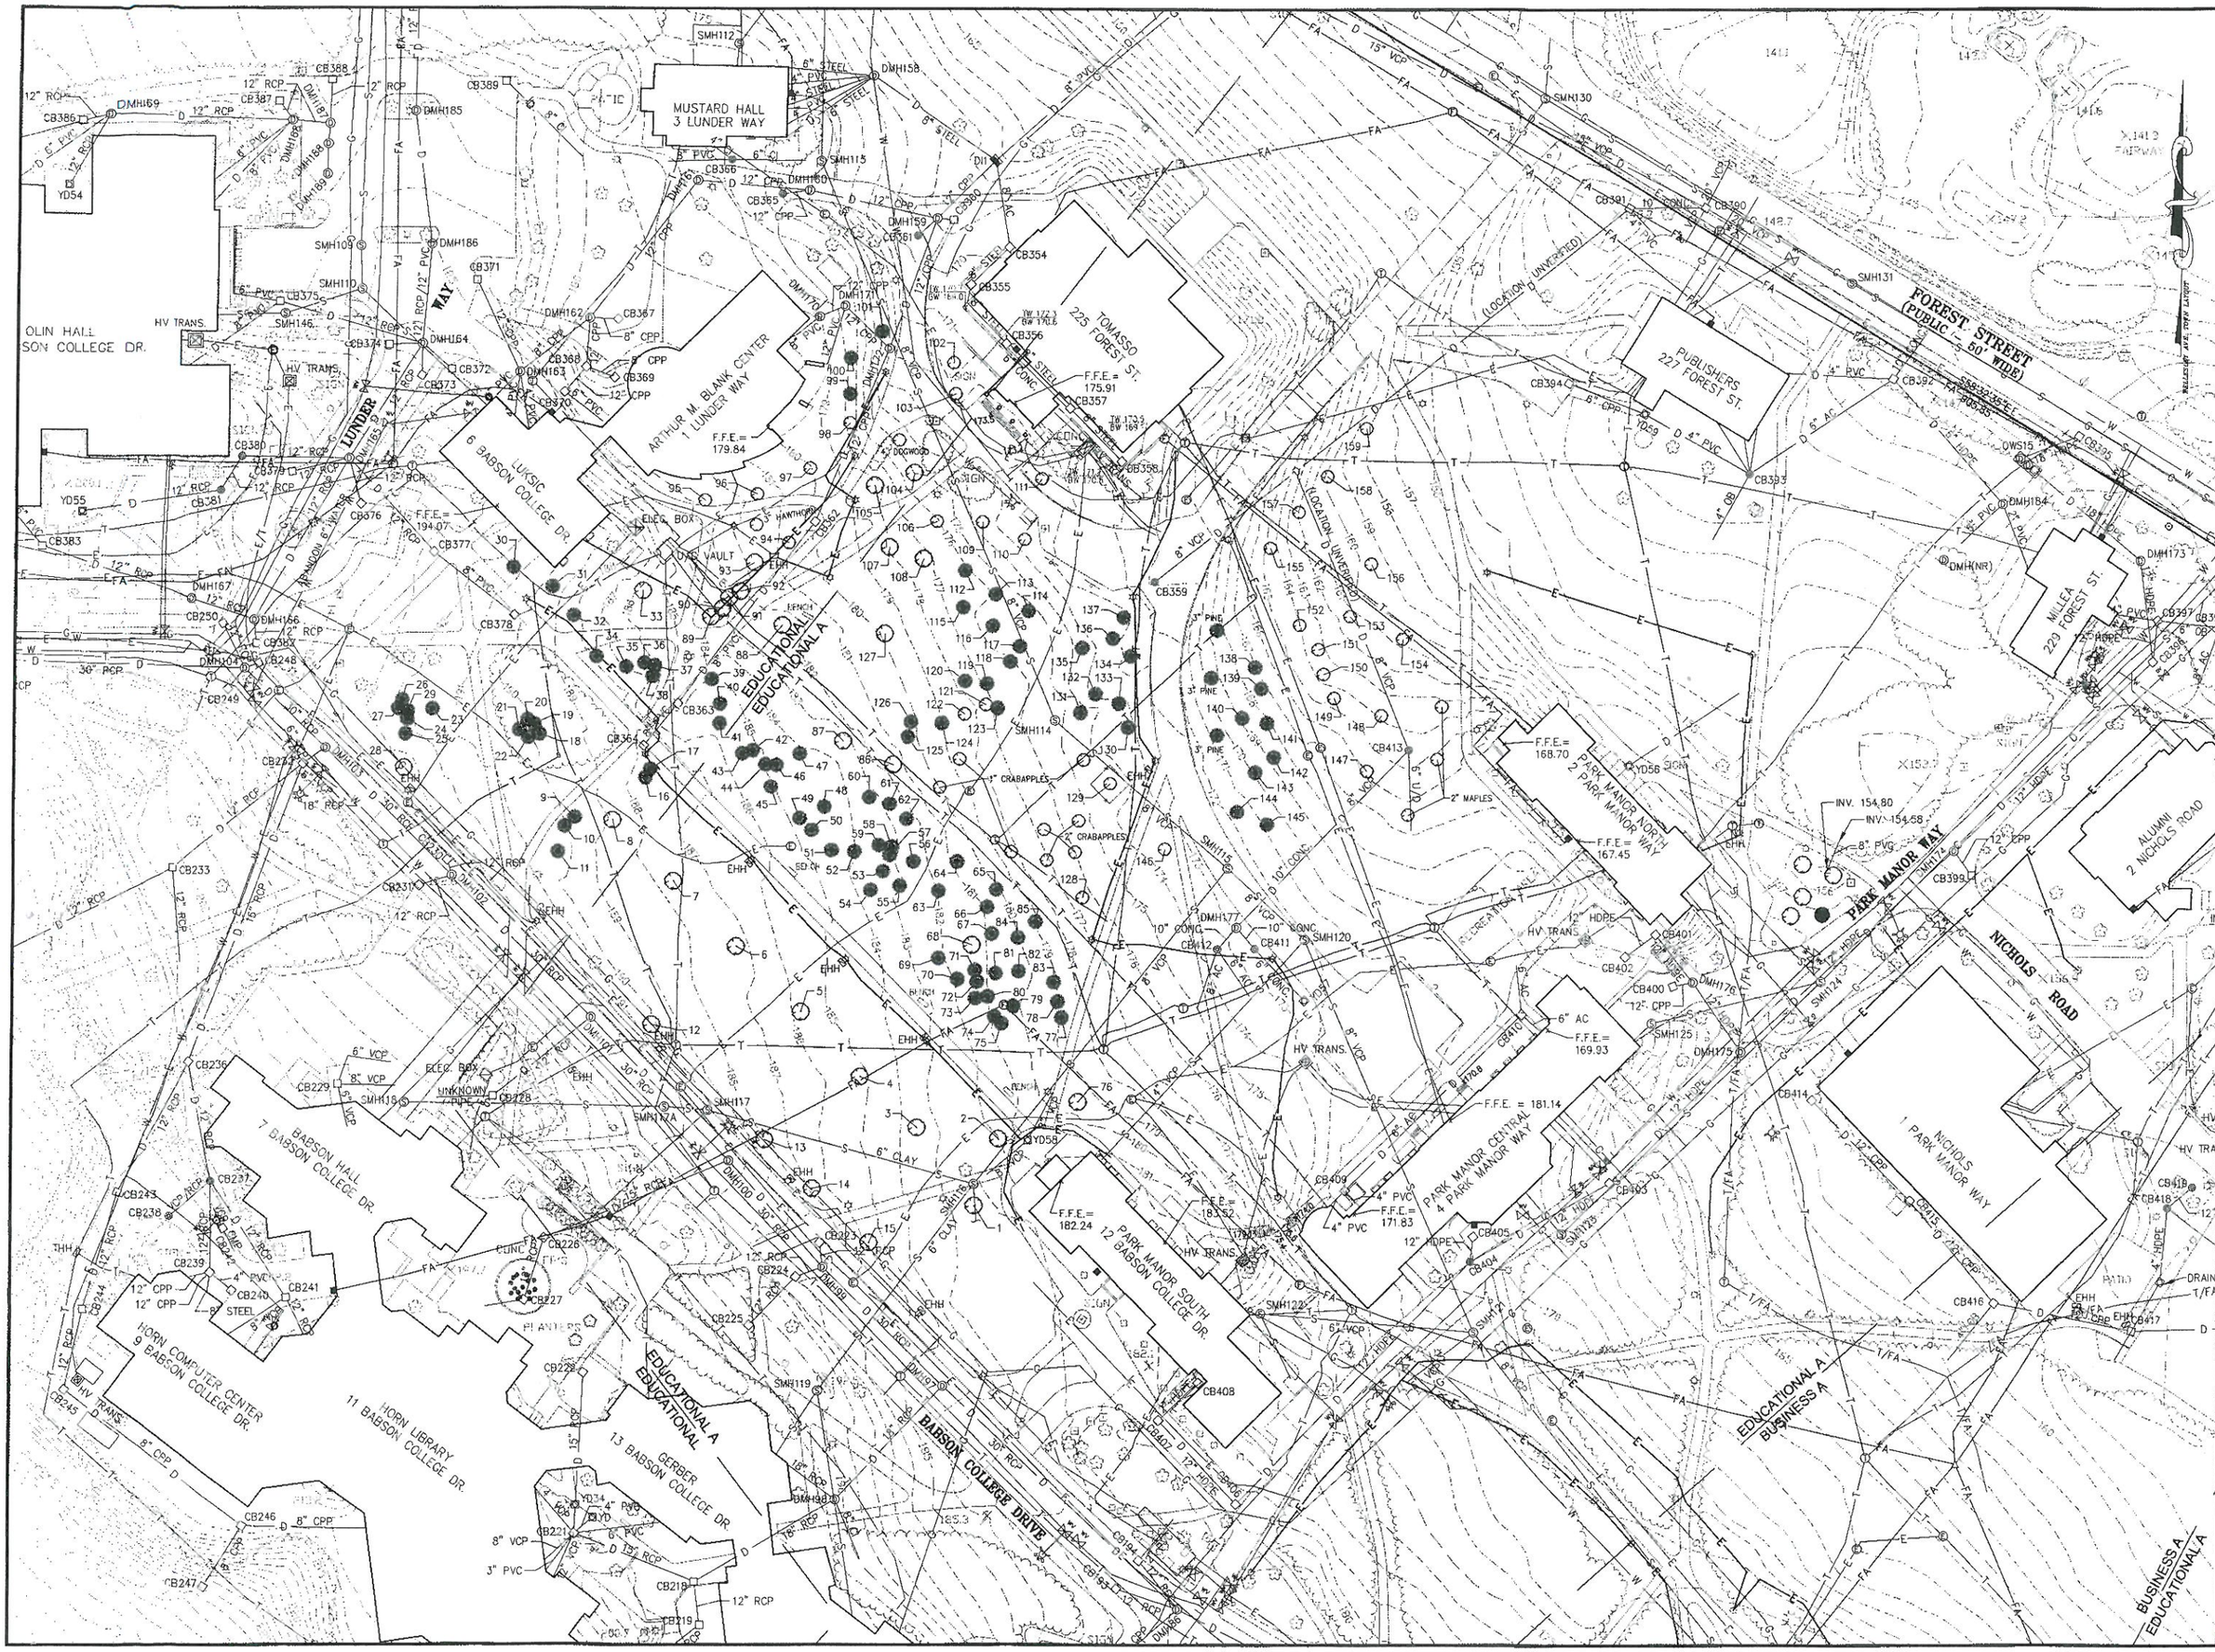

AS

Andrews Survey & E
Land Surveying - Civil Engi

P.O. Box 312, 104 M
Uxbridge, Massachus
P: 508-278-3897 F:

This drawing and the design
Survey & Engineering, Inc. and
raused in whole or part with
permission of Andrews Surv
Copyright©

BABS

PROJECT:

EXISTING CONDITIONS OF BABSON COLLEGE WELLESLEY & NEEDHAM, MA

CLIENT:

REVISION

NO.	DATE	D
1	1/16/13	ADDED PLANTIN

CAD FILE	...\dwg\NEW R
DRAWN BY	TRB
CHECKED BY	JRA
DATE	NOVEMBER 7,
PROJECT NO.	2008-100

GRAPHIC SC

40 0 20

(IN FEET
1 inch = 40

SHEET TIT

EXISTI
CONDITION

SHEET 1

1/16/20