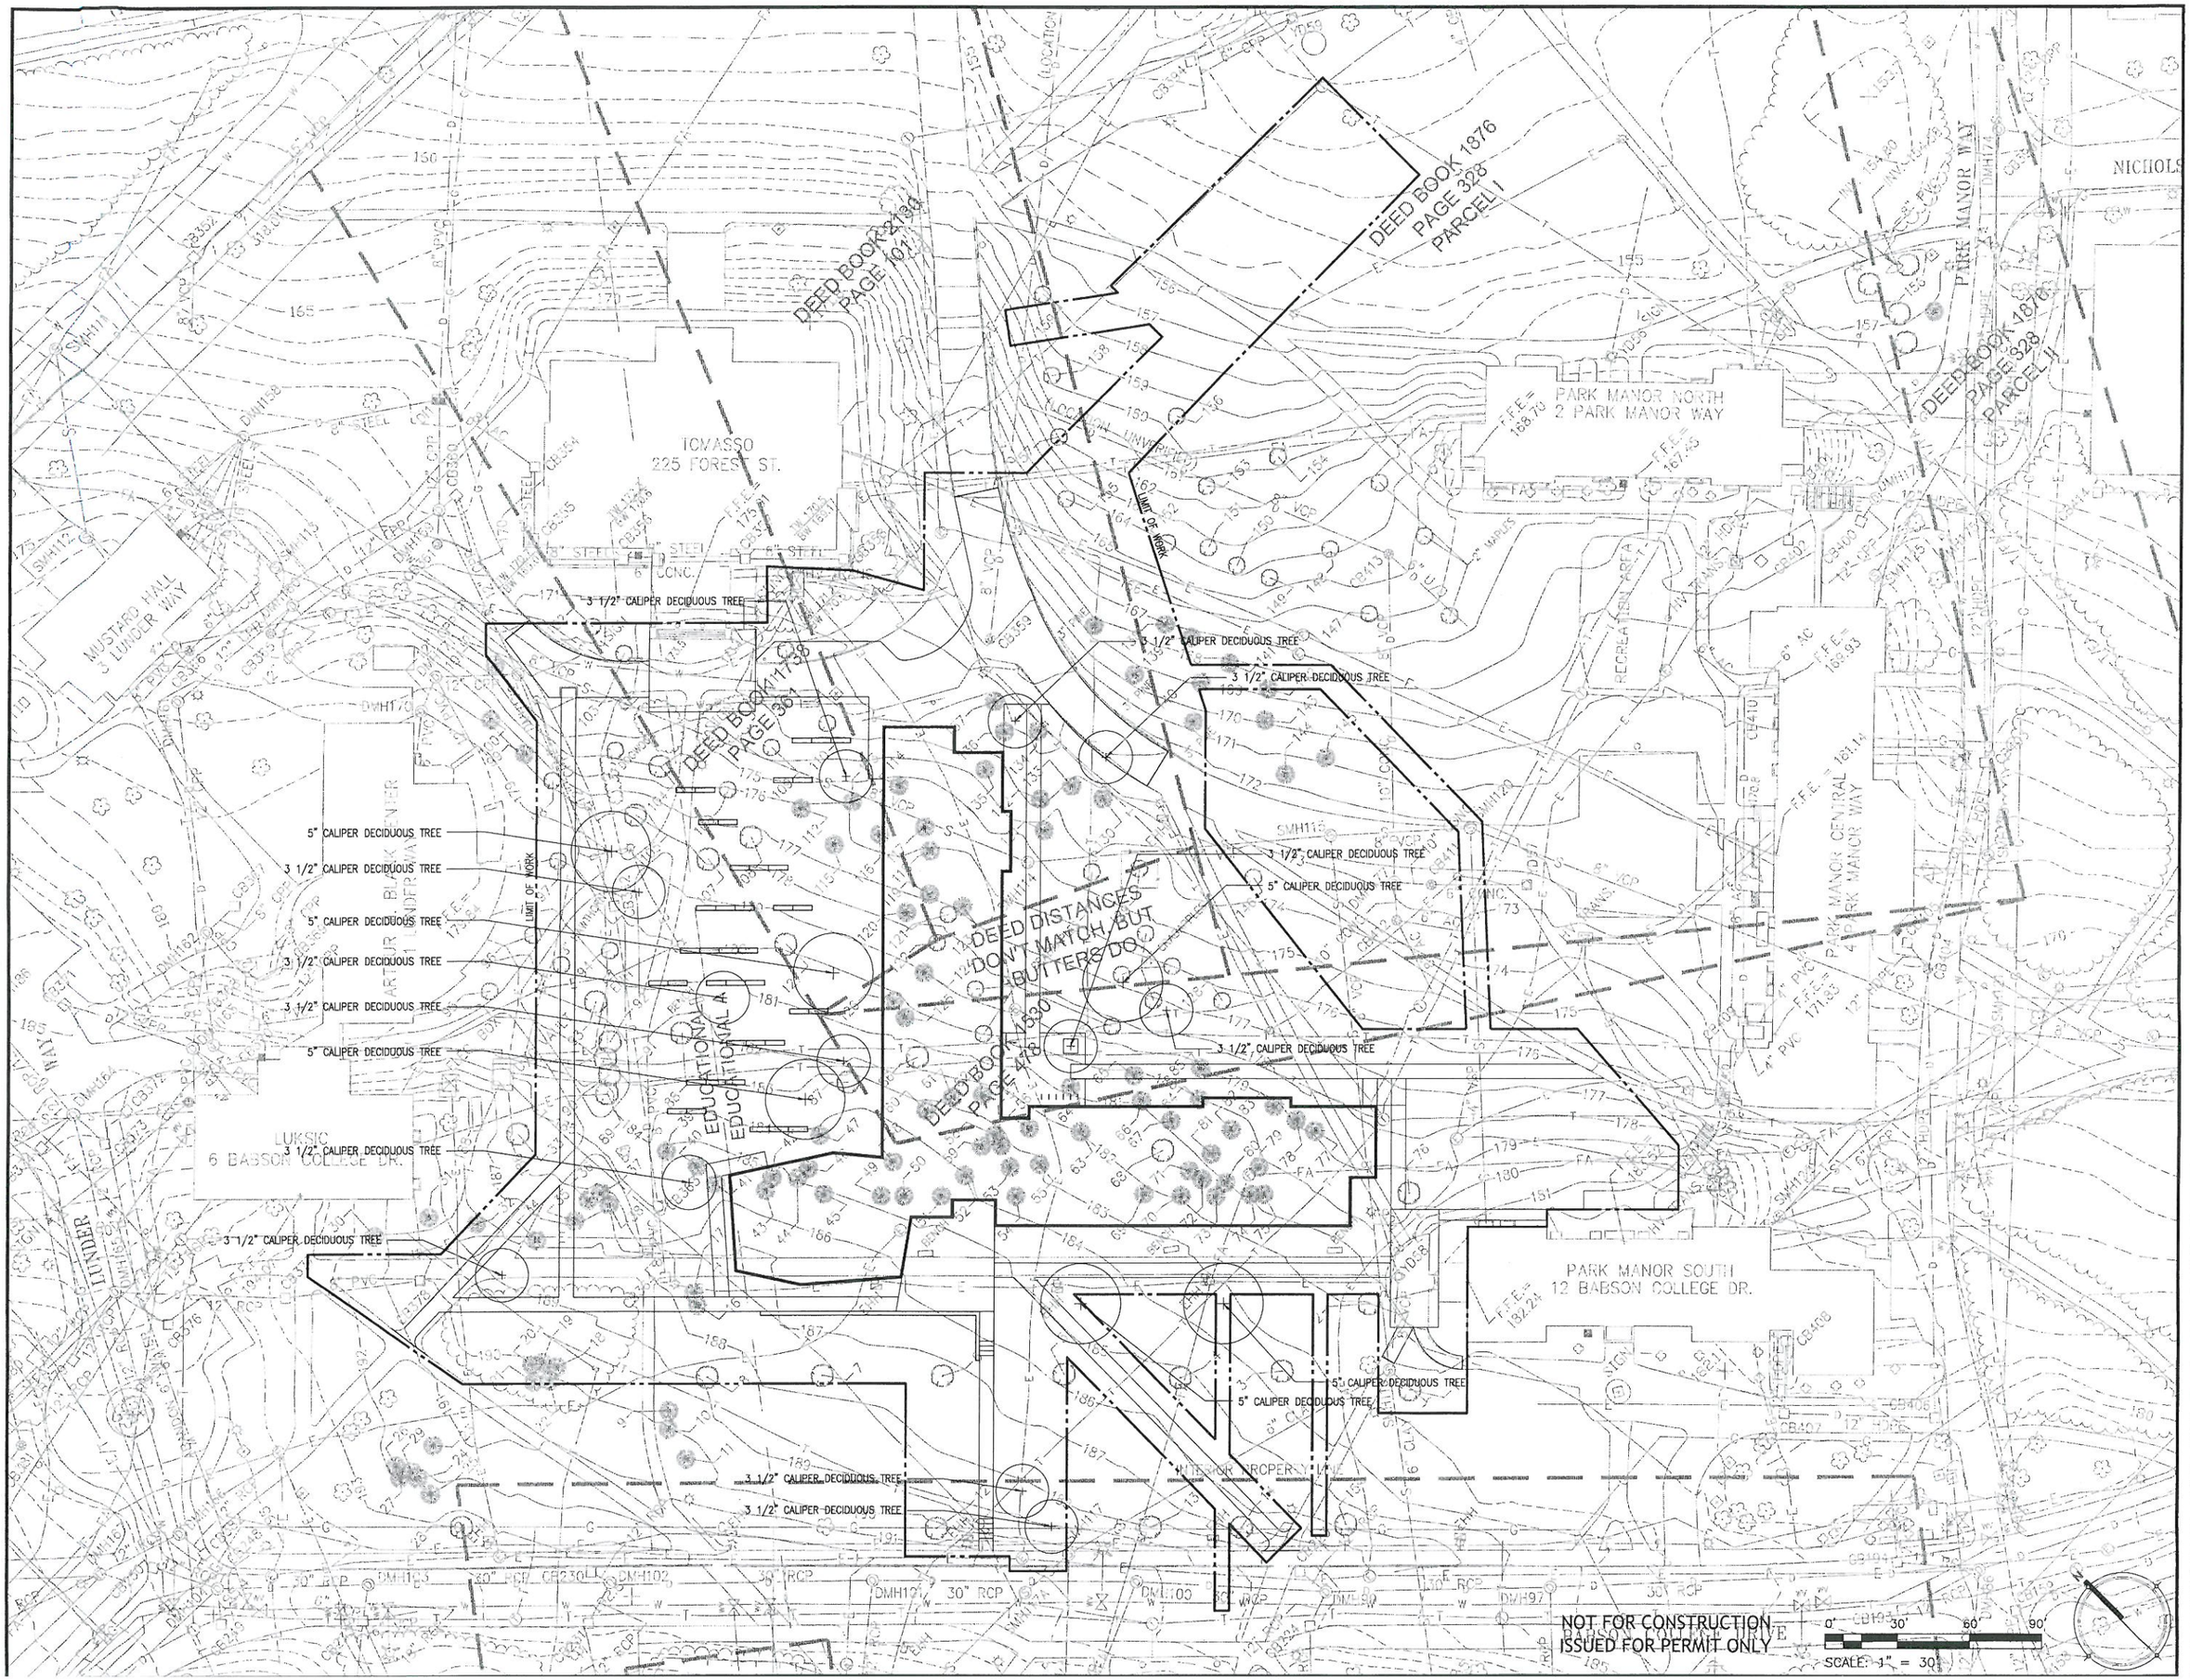

SAS

64 Pleasant Street, Watert
t 617 926 3300 f 617

LEGEND LIMIT

SYMBOLS

No.	Description
1	ISSUED FOR PS

DWG ISSUE &

Stamp

Name of Owner / Ap

Babson
231 Fore
Wellesley

Project Title:

First Year Re
Babson
10 Babson C
Wellesley

Drawing Title:

PLANTI

Project No. 26208.0
Drawn By: BE, CM
Checked By: NG, ZC
Approved By: PH, SH
Date: FEBRUAR

Drawing No.