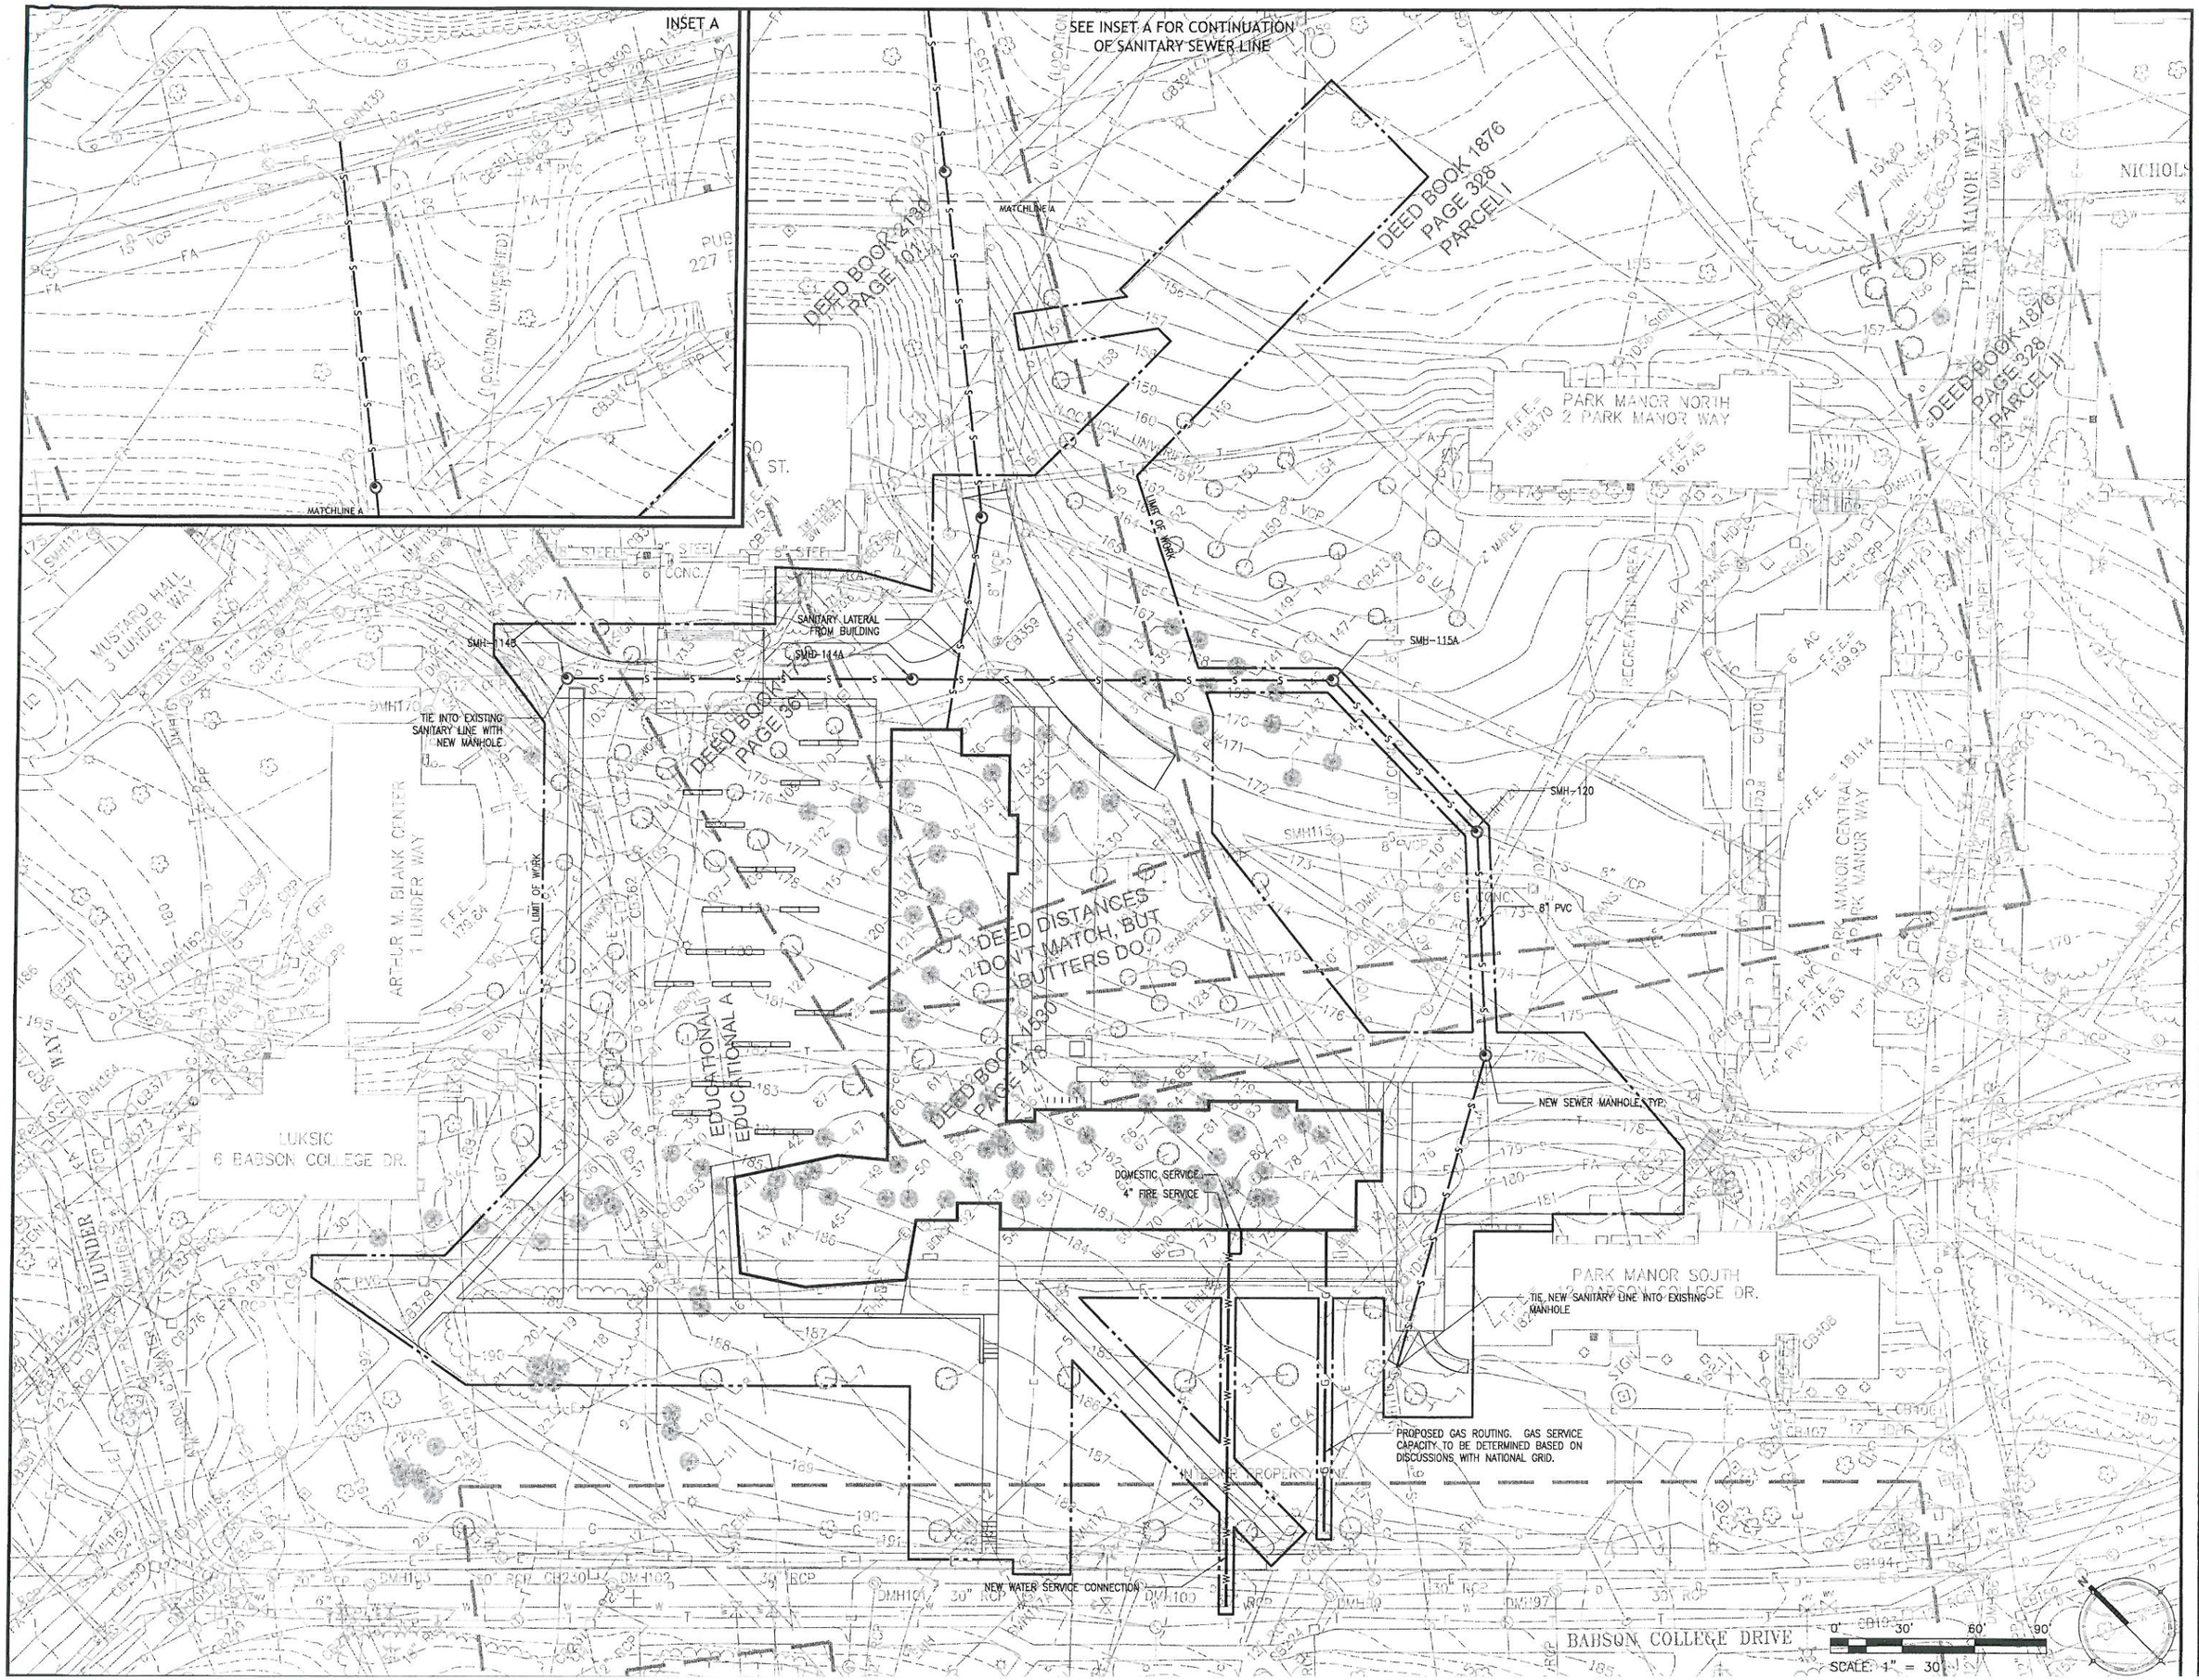


S A S

64 Pleasant Street, Waterto
t 617 926 3300 f 617

LEGEND — LIMIT

SYMBOLS

NOT FOR CO
ISSUED FOR F

| No. | Description |
|---|---|
| 1 | ISSUED FOR PSI |

DWG ISSUE &

Stamp

Name of Owner / App
Babson
231 Fore
Wellesley,

Project Title:
First Year Re
Babson
10 Babson Co
Wellesley,

Drawing Title:
UTILITIE

Project No. 26208.00
Drawn By: BE, CM
Checked By: NG, ZC
Approved By: PH, SH
Date: FEBRUARY

Drawing No.