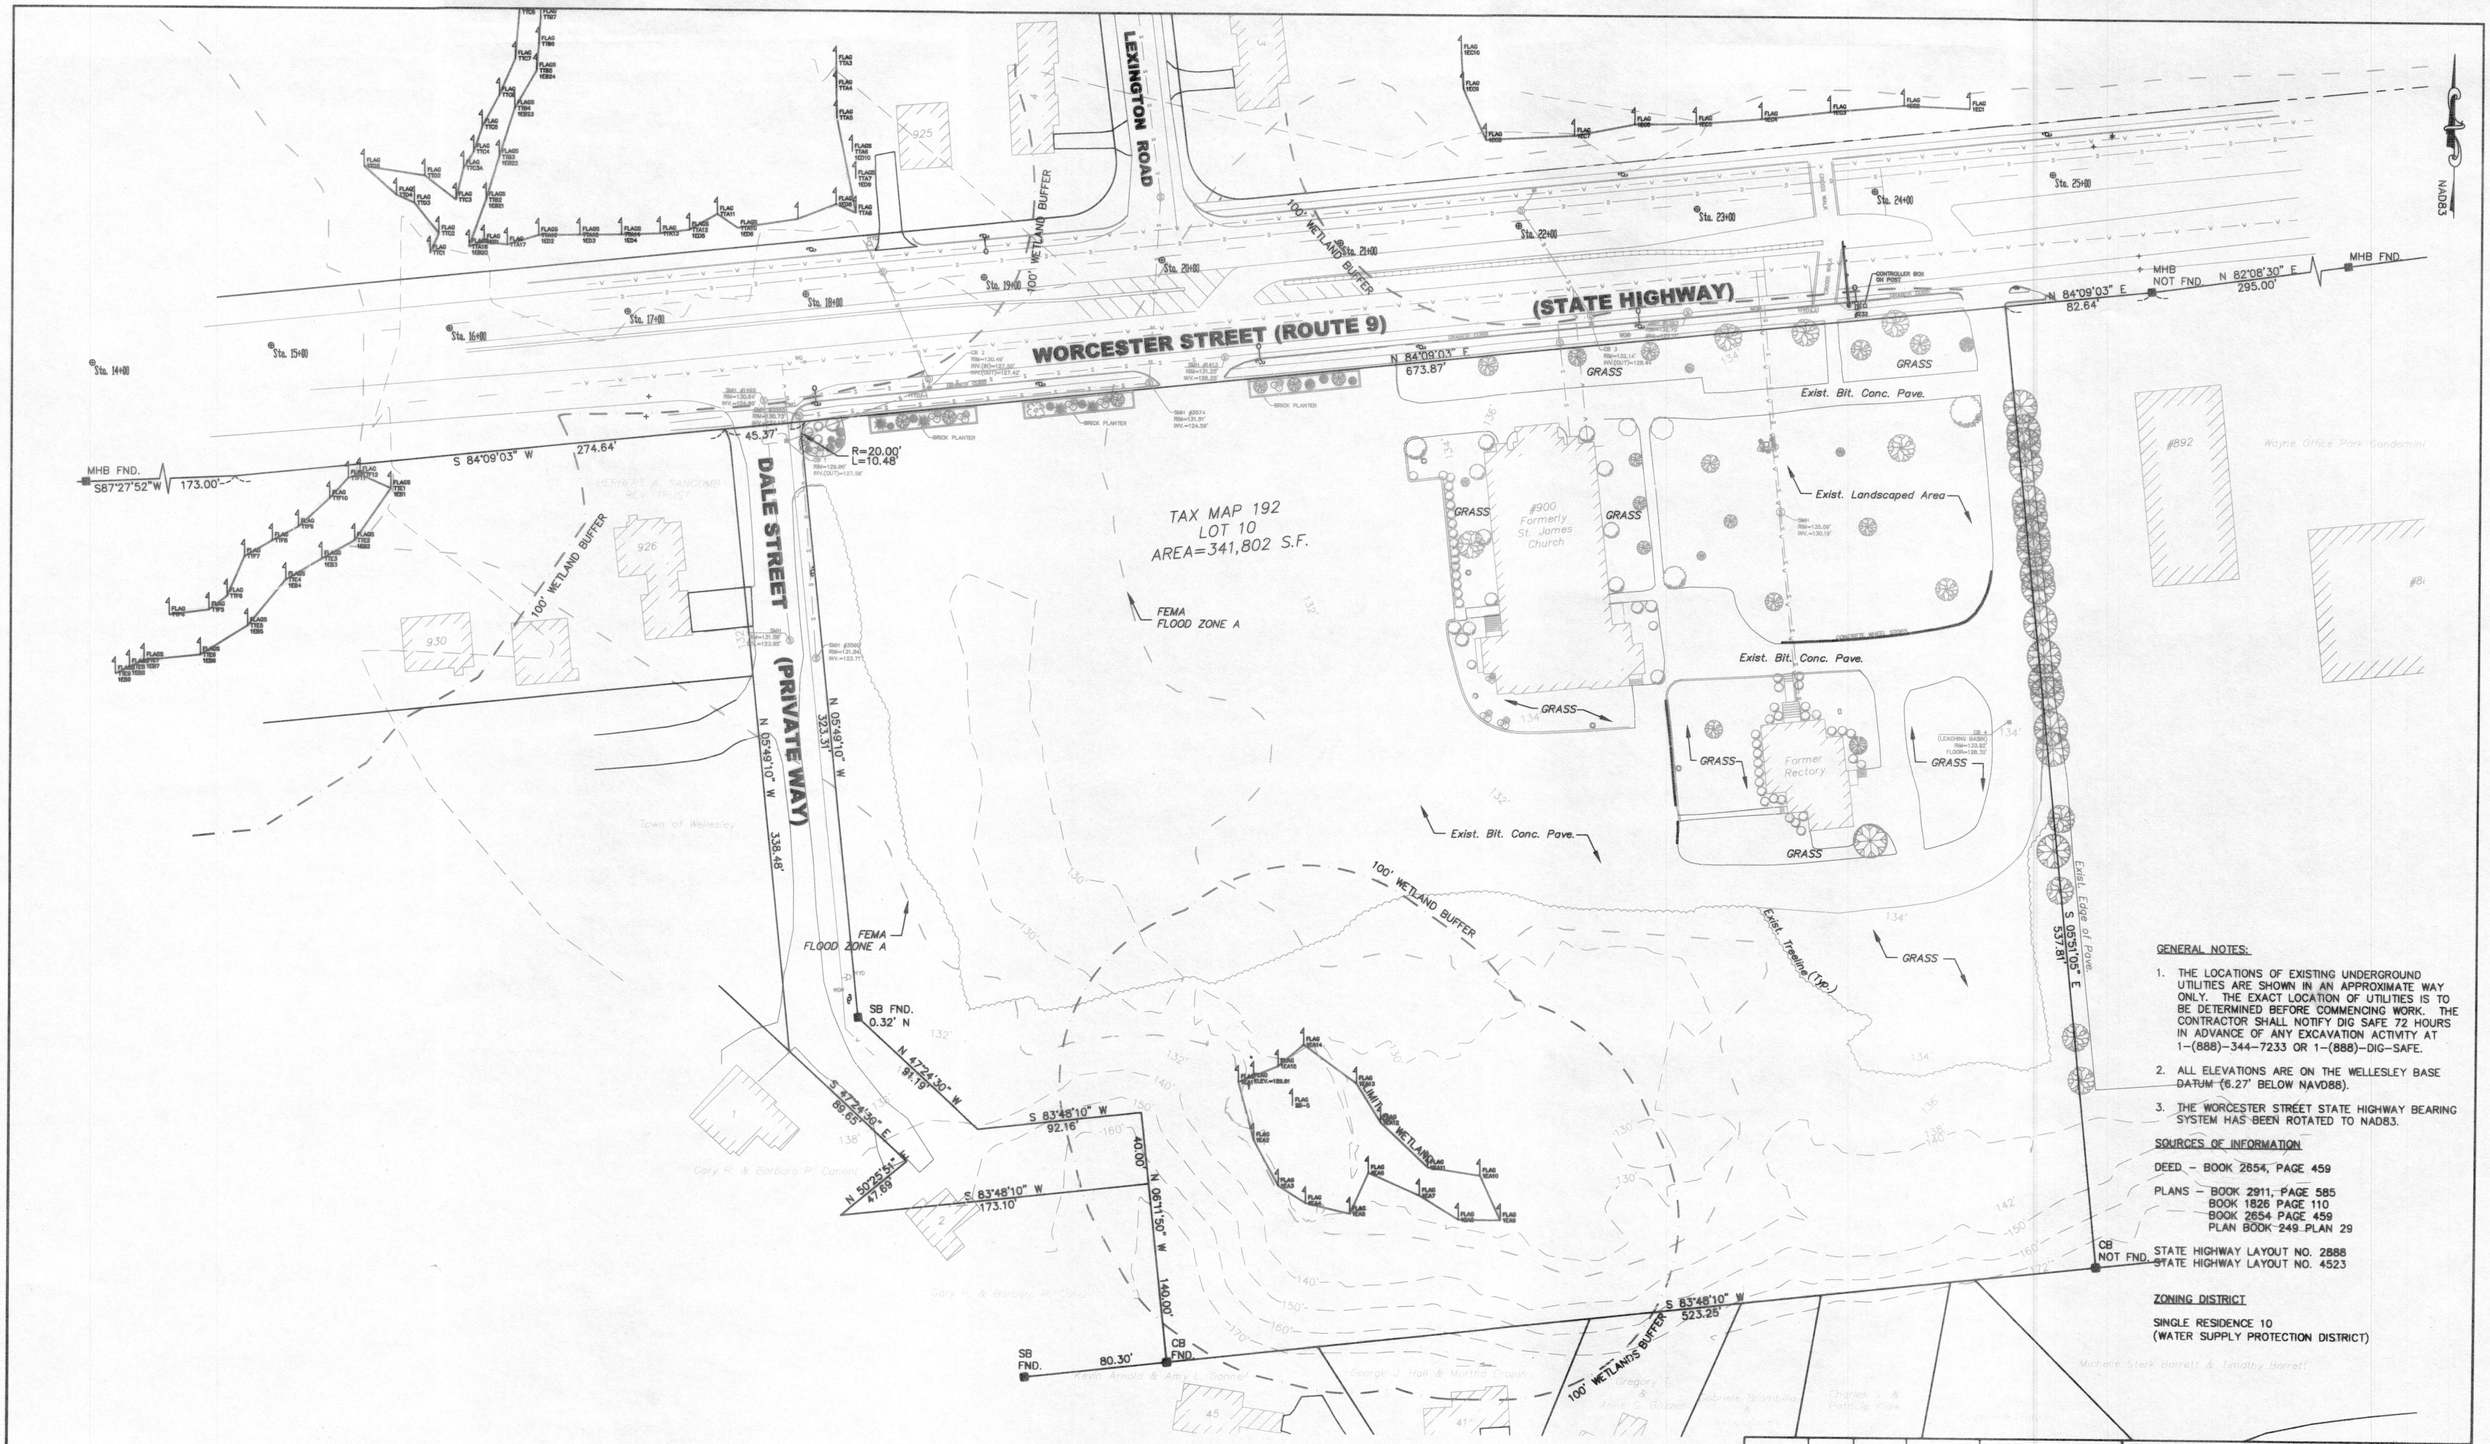

GENERAL NOTES:

1. THE LOCATIONS OF EXISTING UNDERGROUND UTILITIES ARE SHOWN IN AN APPROXIMATE WAY ONLY. THE EXACT LOCATION OF UTILITIES IS TO BE DETERMINED BEFORE COMMENCING WORK. THE CONTRACTOR SHALL NOTIFY DIG SAFE 72 HOURS IN ADVANCE OF ANY EXCAVATION ACTIVITY AT 1-(888)-344-7233 OR 1-(888)-DIG-SAFE.
2. ALL ELEVATIONS ARE ON THE WELLESLEY BASE DATUM (6.27' BELOW NAVD88).
3. THE WORCESTER STREET STATE HIGHWAY BEARING SYSTEM HAS BEEN ROTATED TO NAD83.

SOURCES OF INFORMATION

DEED - BOOK 2654, PAGE 459

PLANS - BOOK 2911, PAGE 585
BOOK 1826 PAGE 110
BOOK 2654 PAGE 459
PLAN BOOK 249 PLAN 29

STATE HIGHWAY LAYOUT NO. 2888
STATE HIGHWAY LAYOUT NO. 4523

ZONING DISTRICT

SINGLE RESIDENCE 10
(WATER SUPPLY PROTECTION DISTRICT)

SCALE: 1"=40'

40' 0' 40' 80' 120'

COMMONWEALTH OF MASSACHUSETTS
WILLIAM D. MILLETT #30744
PROFESSIONAL LAND SURVEYOR
REGISTERED
4/12/2013

REVISION	DATE	MADE BY	CHECKED BY	DESCRIPTION

DESIGNED BY: D.J.H.
DRAWN BY: J.V.H.
CHECKED BY:
APPROVED BY:
DAVID J. HICKEY, JR., P.E. TOWN ENGINEER 4/12/13 DATE

DATE: 2/1/2013
SCALE: AS NOTED

COMMONWEALTH OF MASSACHUSETTS
DAVID J. HICKEY, JR.
CIVIL
No. 37653
REGISTERED PROFESSIONAL ENGINEER

EXISTING CONDITIONS PLAN

900 WORCESTER STREET
WELLESLEY, MA

TOWN OF WELLESLEY
DEPARTMENT OF PUBLIC WORKS
ENGINEERING DIVISION
20 MUNICIPAL WAY, WELLESLEY, MA 02481