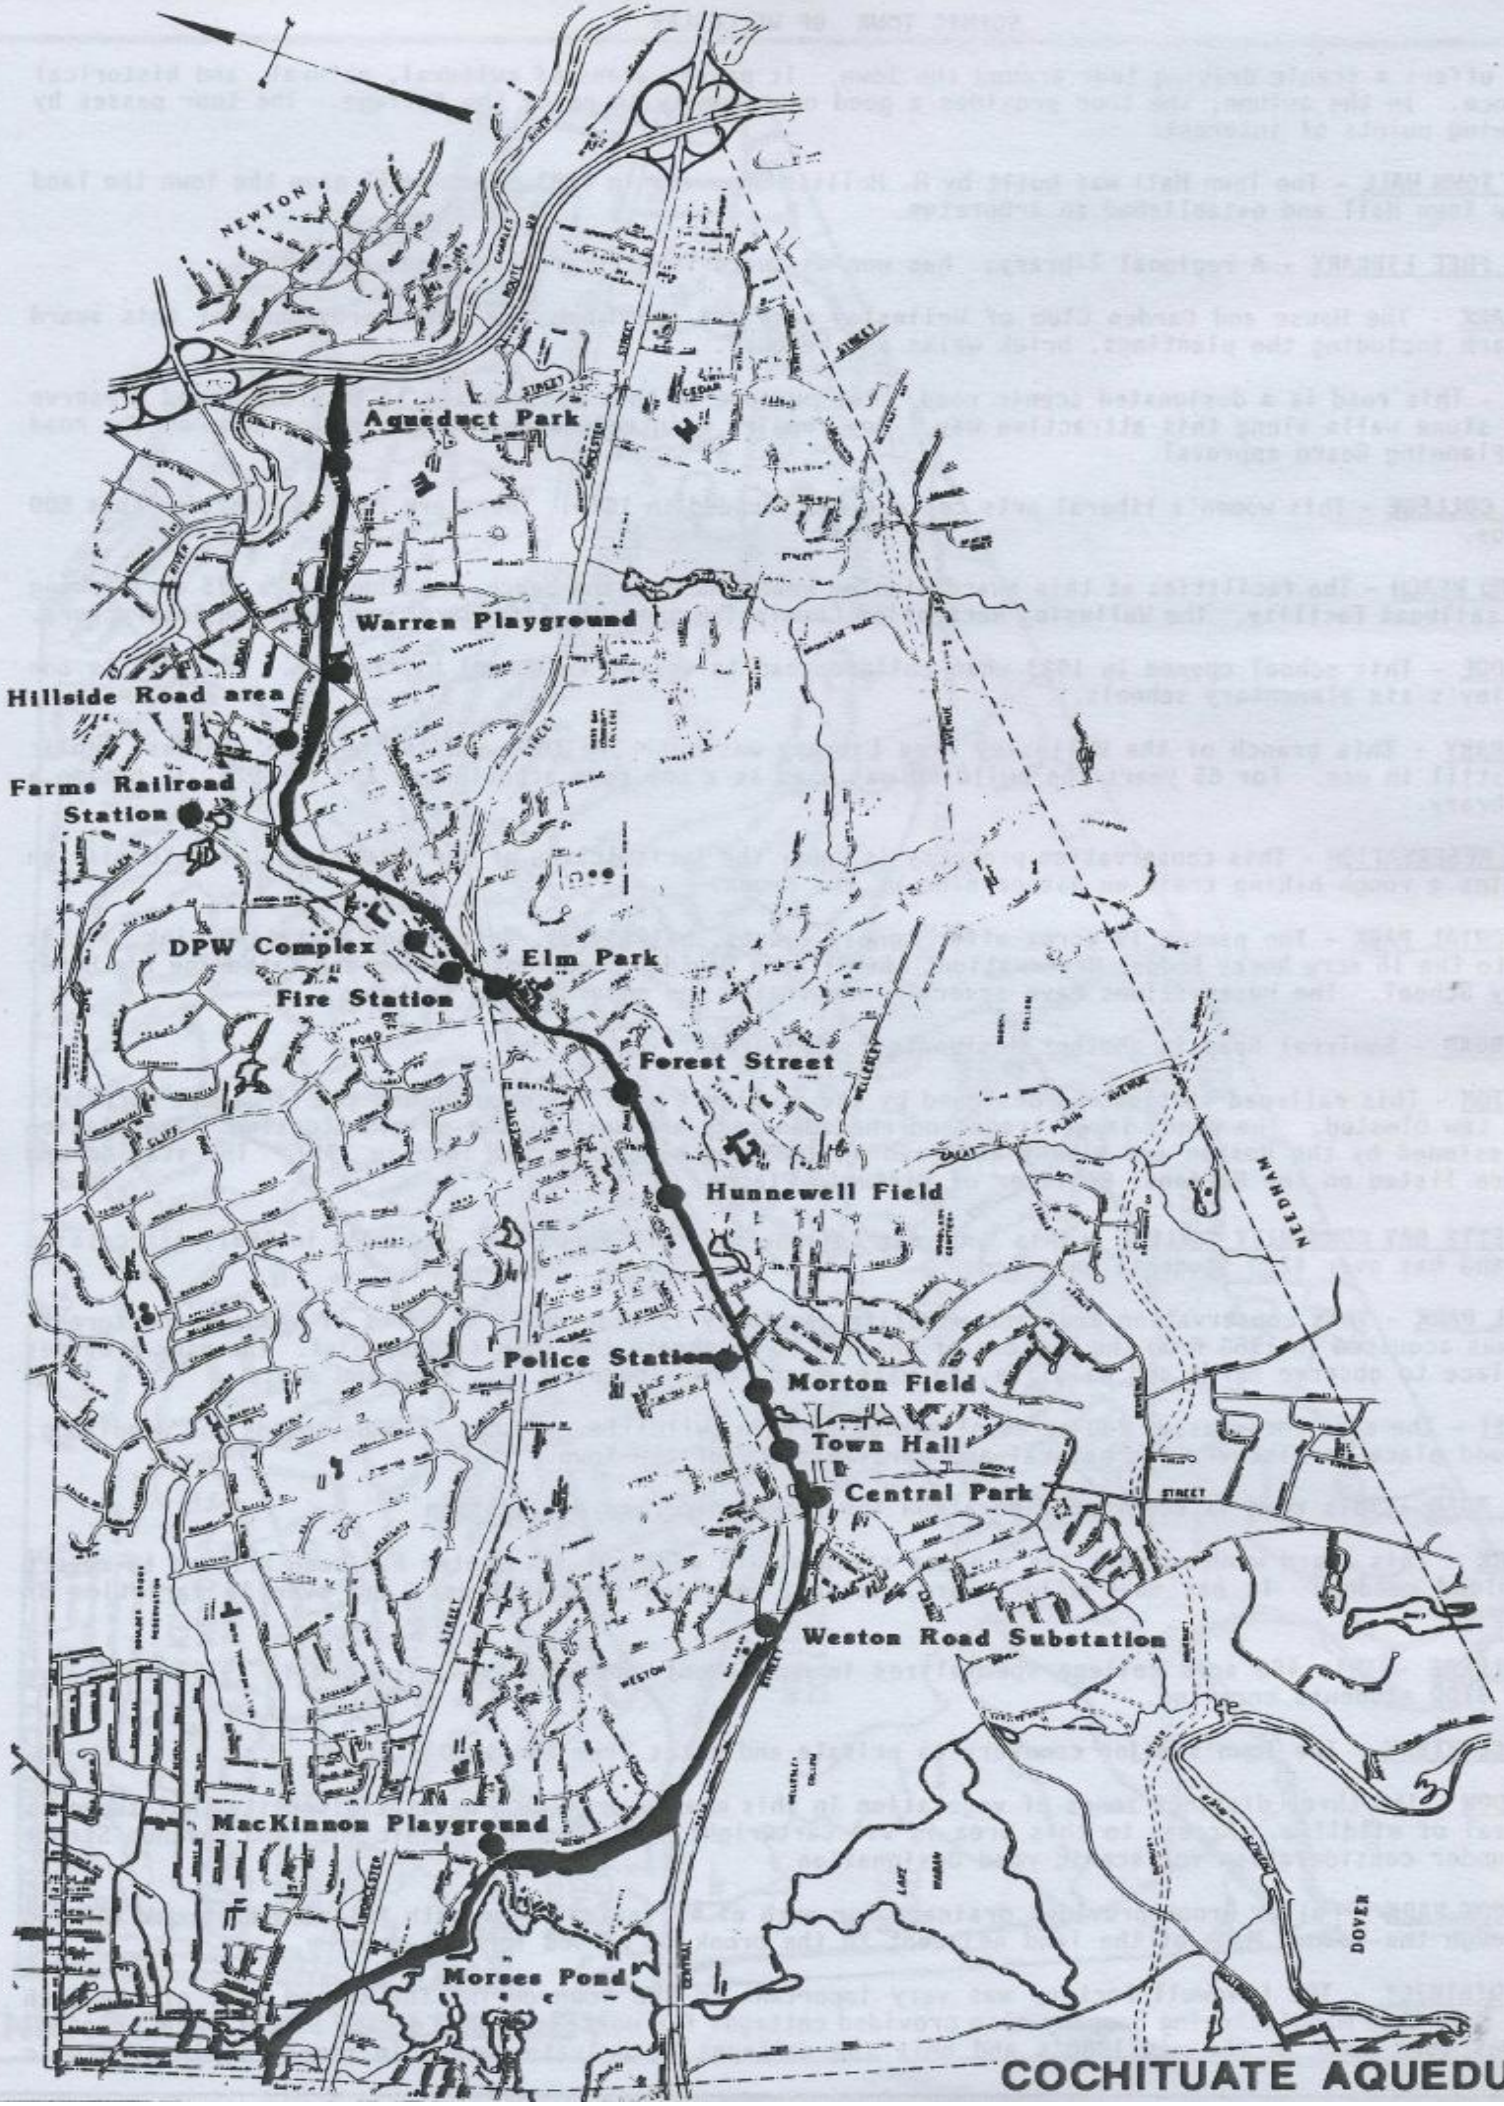

COCHITUATE AQUEDUCT