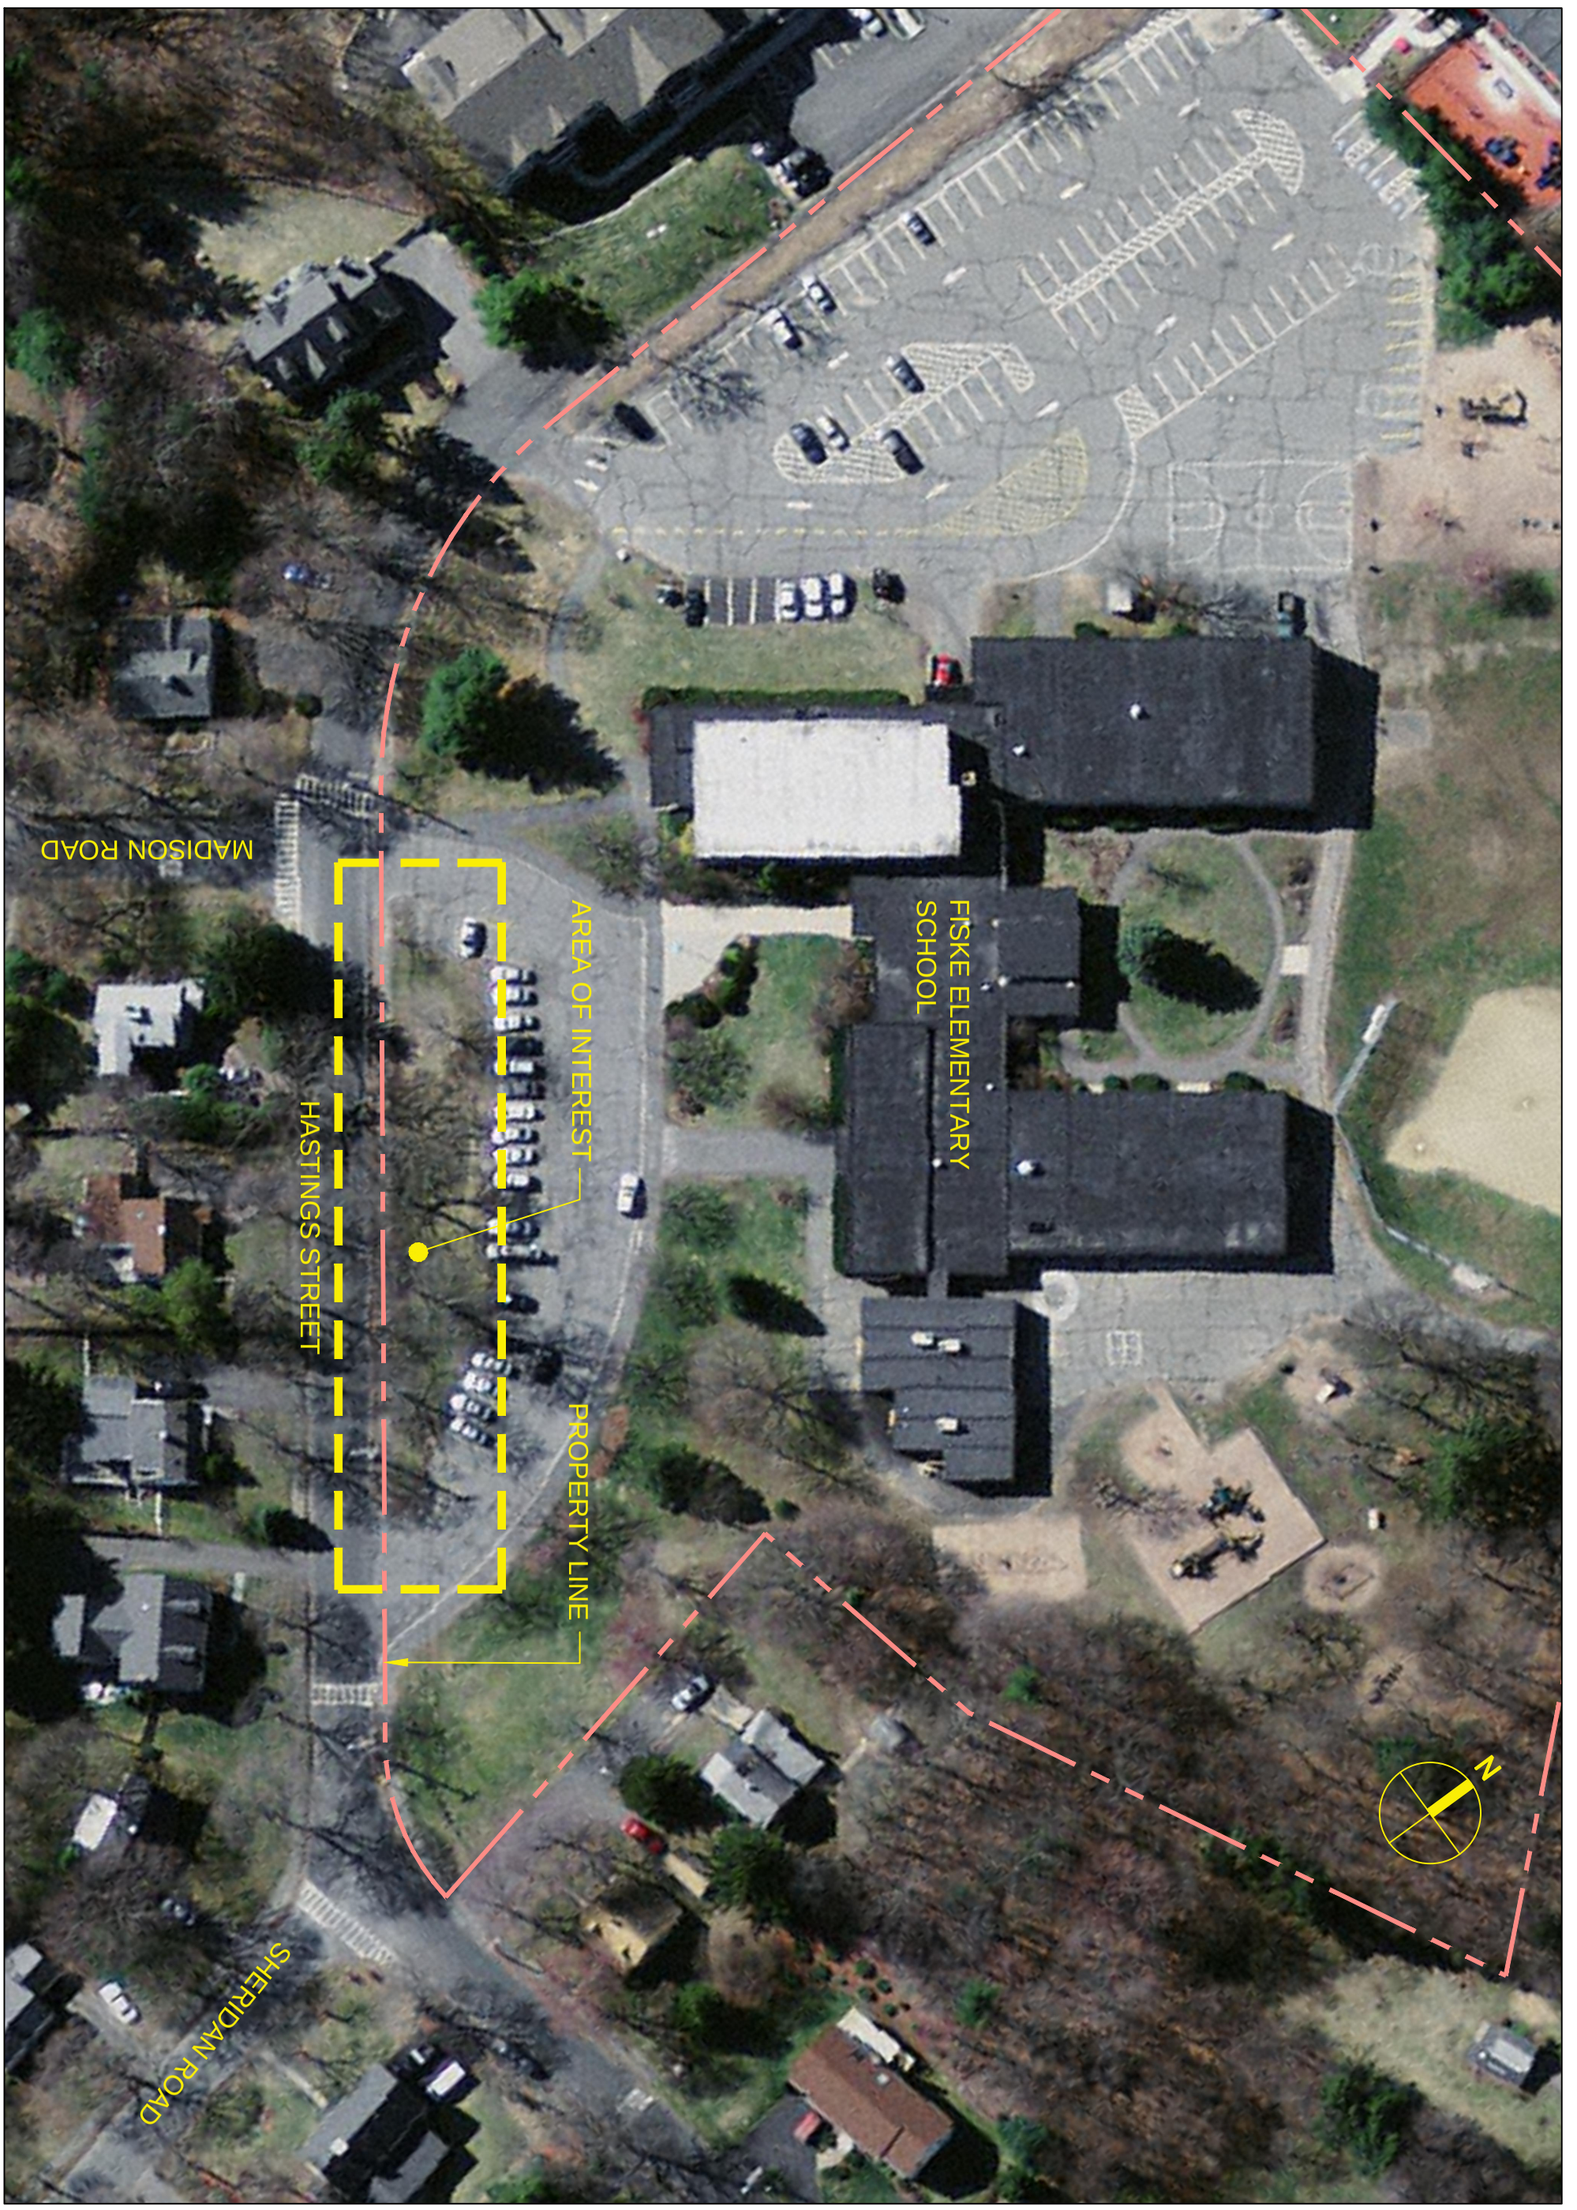

FIG 1

FISKE AERIAL LOCUS

DATE:	06/30/14
ISSUE:	
SCALE:	1"=60'
REF:	
DR BY:	CR
CK BY:	CHK

**FISKE ELEMENTARY SCHOOL-
RENOVATIONS**

45 HASTINGS STREET
WELLESLEY, MA

JOB NO.: 13097.00

SMMA

SYMMES MAINI & McKEE ASSOCIATES
1000 Massachusetts Avenue
Cambridge, Massachusetts 02138
P:617.547.5400 F:617.648.4920

SMMA
SYMMES MAINI & McKEE ASSOCIATES
1000 Massachusetts Avenue
Cambridge, Massachusetts 02138
P:617.547.5400 F:617.648.4920

FISKE ELEMENTARY SCHOOL-
RENOVATIONS

45 HASTINGS STREET
WELLESLEY, MA

JOB NO.: 13097.00

DATE:	06/30/14
ISSUE:	
SCALE:	1"=30'
REF:	
DR BY:	CR
CK BY:	CHK

FIG 2

EXISTING TREE REMOVAL PLAN

PLANT SCHEDULE

QTY	TREES	BOTANICAL NAME	COMMON NAME	CONT	CAL	SIZE
2	ARO	Acer rubrum 'October Glory' TM	October Glory Maple	B & B	2.5"-3"	
1	MB	Malus x 'Branzam' TM	Brandywine Crab Apple	B & B	1.5"-2.0"	
2	MP	Malus x 'Prairifire'	Prairifire Crab Apple	B & B	2.0"-2.5"	
1	MS	Malus x 'Snowdrift'	Snowdrift Crab Apple	B & B	2.0"-2.5"	
3	UM	Ulmus x 'Morton Stalwart'	Commendation Elm	B & B	2.5"-3"	

QTY	SHRUBS	BOTANICAL NAME	COMMON NAME	CONT.	SIZE	COMMENTS
77	BG	Buxus x 'Green Mountain'	Boxwood	B & B	2'-3'	
44	JC	Juniperus chinensis 'Sea Green'	Sea Green Juniper	C.G. #3	18"-24"	30" O.C.

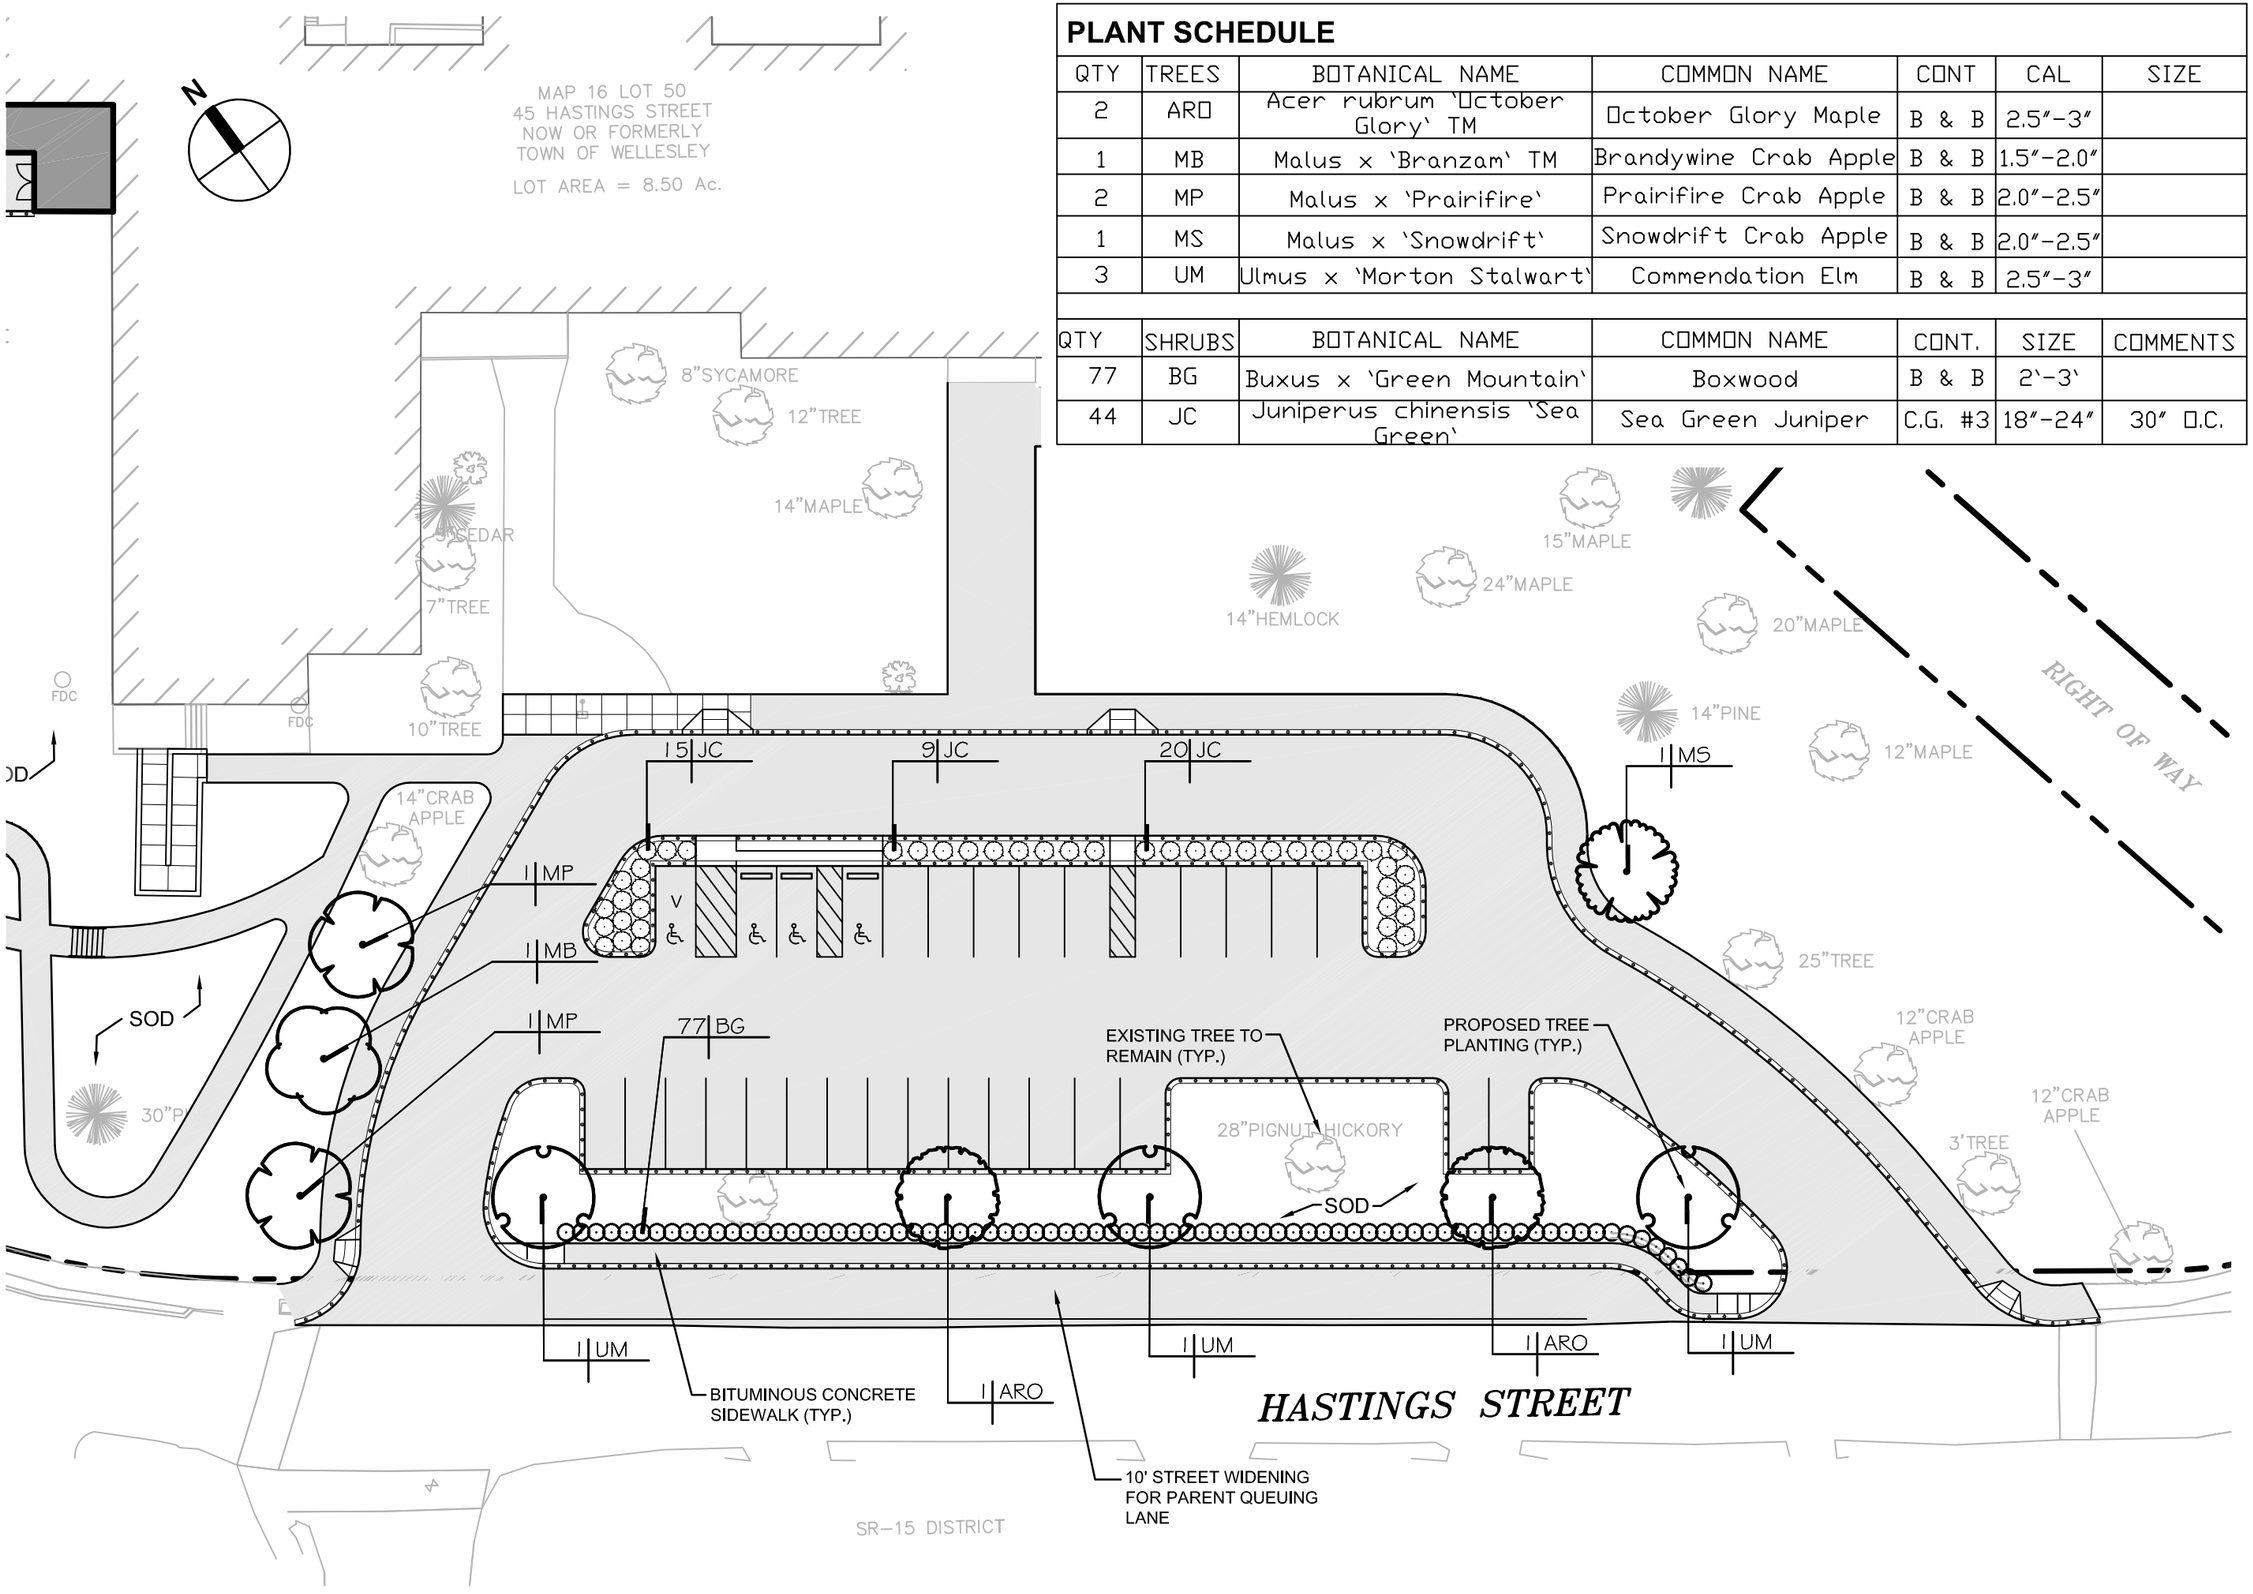

SMMA
SYMMES MAINI & McKEE ASSOCIATES
1000 Massachusetts Avenue
Cambridge, Massachusetts 02138
P:617.547.5400 F:617.648.4920

FISKE ELEMENTARY SCHOOL-
RENOVATIONS

45 HASTINGS STREET
WELLESLEY, MA

JOB NO.: 13097.00

DATE:	06/30/14
ISSUE:	
SCALE:	1"=30'
REF:	
DR BY:	CR
CK BY:	CHK

FIG 3

PROPOSED LAYOUT & PLANTING PLAN