POTENTIAL PARALLEL PARKING SPACES

MAP 42 LOT 69
ST. JOHNS CHURCH
#49

Glen Road

Ledyard Street

POTENTIAL REMOVAL OF SPACE FOR INCREASED SIGHT DISTANCE

MAP 42 LOT 70
ROMAN ARCHBISHOP OF BOSTON
ST. JOHN'S CONVENT

Columbia Street

MAP 34 LOT 16
HUGH M. BECKETT, TRUSTEE
WELLESLEY OFFICE ASSOCIATION

SOUTH SHORE BANK
GREAT WESTERN
TOCCI DENTAL
A WILLIAM H. McKENNA D.D.S.

Washington Street

EXISTING LAYOUT LINE

LOT 2
ENNIS &
KANE

FARMS ICE CREAM
CAMERO FASHIONS
MAYFAIR CLEANERS

EXISTING LAYOUT LINE

EXXON

MAP 34 LOT 17
EXXON CORP.

#44
MAP 34 LOT 14
ARNOLD G. HAYNES
C/O HAYNES
MANAGEMENT, INC.

#42
THE REGISTRY
MASTERS CHIROPRACTIC
MAP 34 LOT 13
ARNOLD G. HAYNES
C/O HAYNES
MANAGEMENT, INC.

#40
MAP 34 LOT 12
ARNOLD G. HAYNES
C/O HAYNES MANAGEMENT, INC.

MAP 34
HAYM
C/O HAYNES

SPIVICK BROS.

MAP 42 LOT 72
FIFTY FOUR WASHINGTON

HENRY J. BURK FUNERAL HOME

MAP 42 LOT 73
HENRY J. &
RICHARD F. BURKE

0 10 20 30 40 80
SCALE IN FEET

Z:\projects\1324\cad\1324 improvements.dwg

NATIONAL DEVELOPMENT

NO.	DATE	NOTE	INITIALS
X			

DATE	DESCRIPTION	BY

CONLEY ASSOCIATES
214 Cambridge Street (617) 742-5111
Boston, MA 02114 (f) (617) 742-5333
www.ConleyAssociates.com

PREFERRED
WASHINGTON ST IMPROVEMENTS
27 WASHINGTON STREET
REDEVELOPMENT
WELLESLEY, MA
APRIL 11, 2008

SHEET **1A** OF **3**

FLASHING PEDESTRIAN SIGNAL

POTENTIAL ACCESS MANAGEMENT

Micro Lane

One Washington St

River Street

MAP 34 LOT 18
RAYMOND DISCHINO &
RIGINA COLANTUONO

TONY THE TAYLOR
RAPHAEL HAIR STYLIST
HOUSE OF PIZZA
CJ SHANGHAI

MAP 34 LOT 23
EFFIE A., ANNA D. &
RAYMOND J. DiLUCCI, TRUSTEE

VACANT

ONE WASHINGTON STREET

#1 #2 #7 #9 #10 #12 #13 #14 #15 #17 #18 #19 #21 #26 #29 #36

EXISTING LAYOUT LINE

LANE ENDS
MERGE
LEFT
W9-2

R3-2

NO PARKING ANY TIME
R7-1

UNIGLOBE TRAVEL
LOWER FALLS DEVELOPMENT
PAPA RAZZI
LAW OFFICE
ALFRED'S HAIR DESIGN
MAP 34 LOT 9
WILLIAM C. ROBERTS

ZOOTS CLEANERS
MAP 34 LOT 7
WILLIAM C. ROBERTS

SUNOCO GAS
MAP 34 LOT 6
CATHERINE H. EARLEY, TRUSTEE
C/O SUN REFINING MARKETING

TAYLOR RENTAL
MAP 34 LOT 10
PHYLLIS &
JOSEPH S. CAMPBELL

MAP 34 LOT 11
HAYMAL TRUST
C/O HAYNES
MANAGEMENT, INC.

MAP 34 LOT 11A
HAYMAL TRUST
C/O HAYNES MANAGEMENT, INC.

0 10 20 30 40 80
SCALE IN FEET

Z:\projects\1324\cad\1324 improvements.dwg

NATIONAL DEVELOPMENT

X	DATE	NOTE	INITIALS

NO.	DATE	DESCRIPTION	BY

CONLEY ASSOCIATES
214 Cambridge Street
Boston, MA 02114
(617) 742-5111
(f) (617) 742-5333
www.ConleyAssociates.com

PREFERRED
WASHINGTON ST IMPROVEMENTS
27 WASHINGTON STREET
REDEVELOPMENT
WELLESLEY, MA
APRIL 11, 2008

SHEET
1B
OF
3

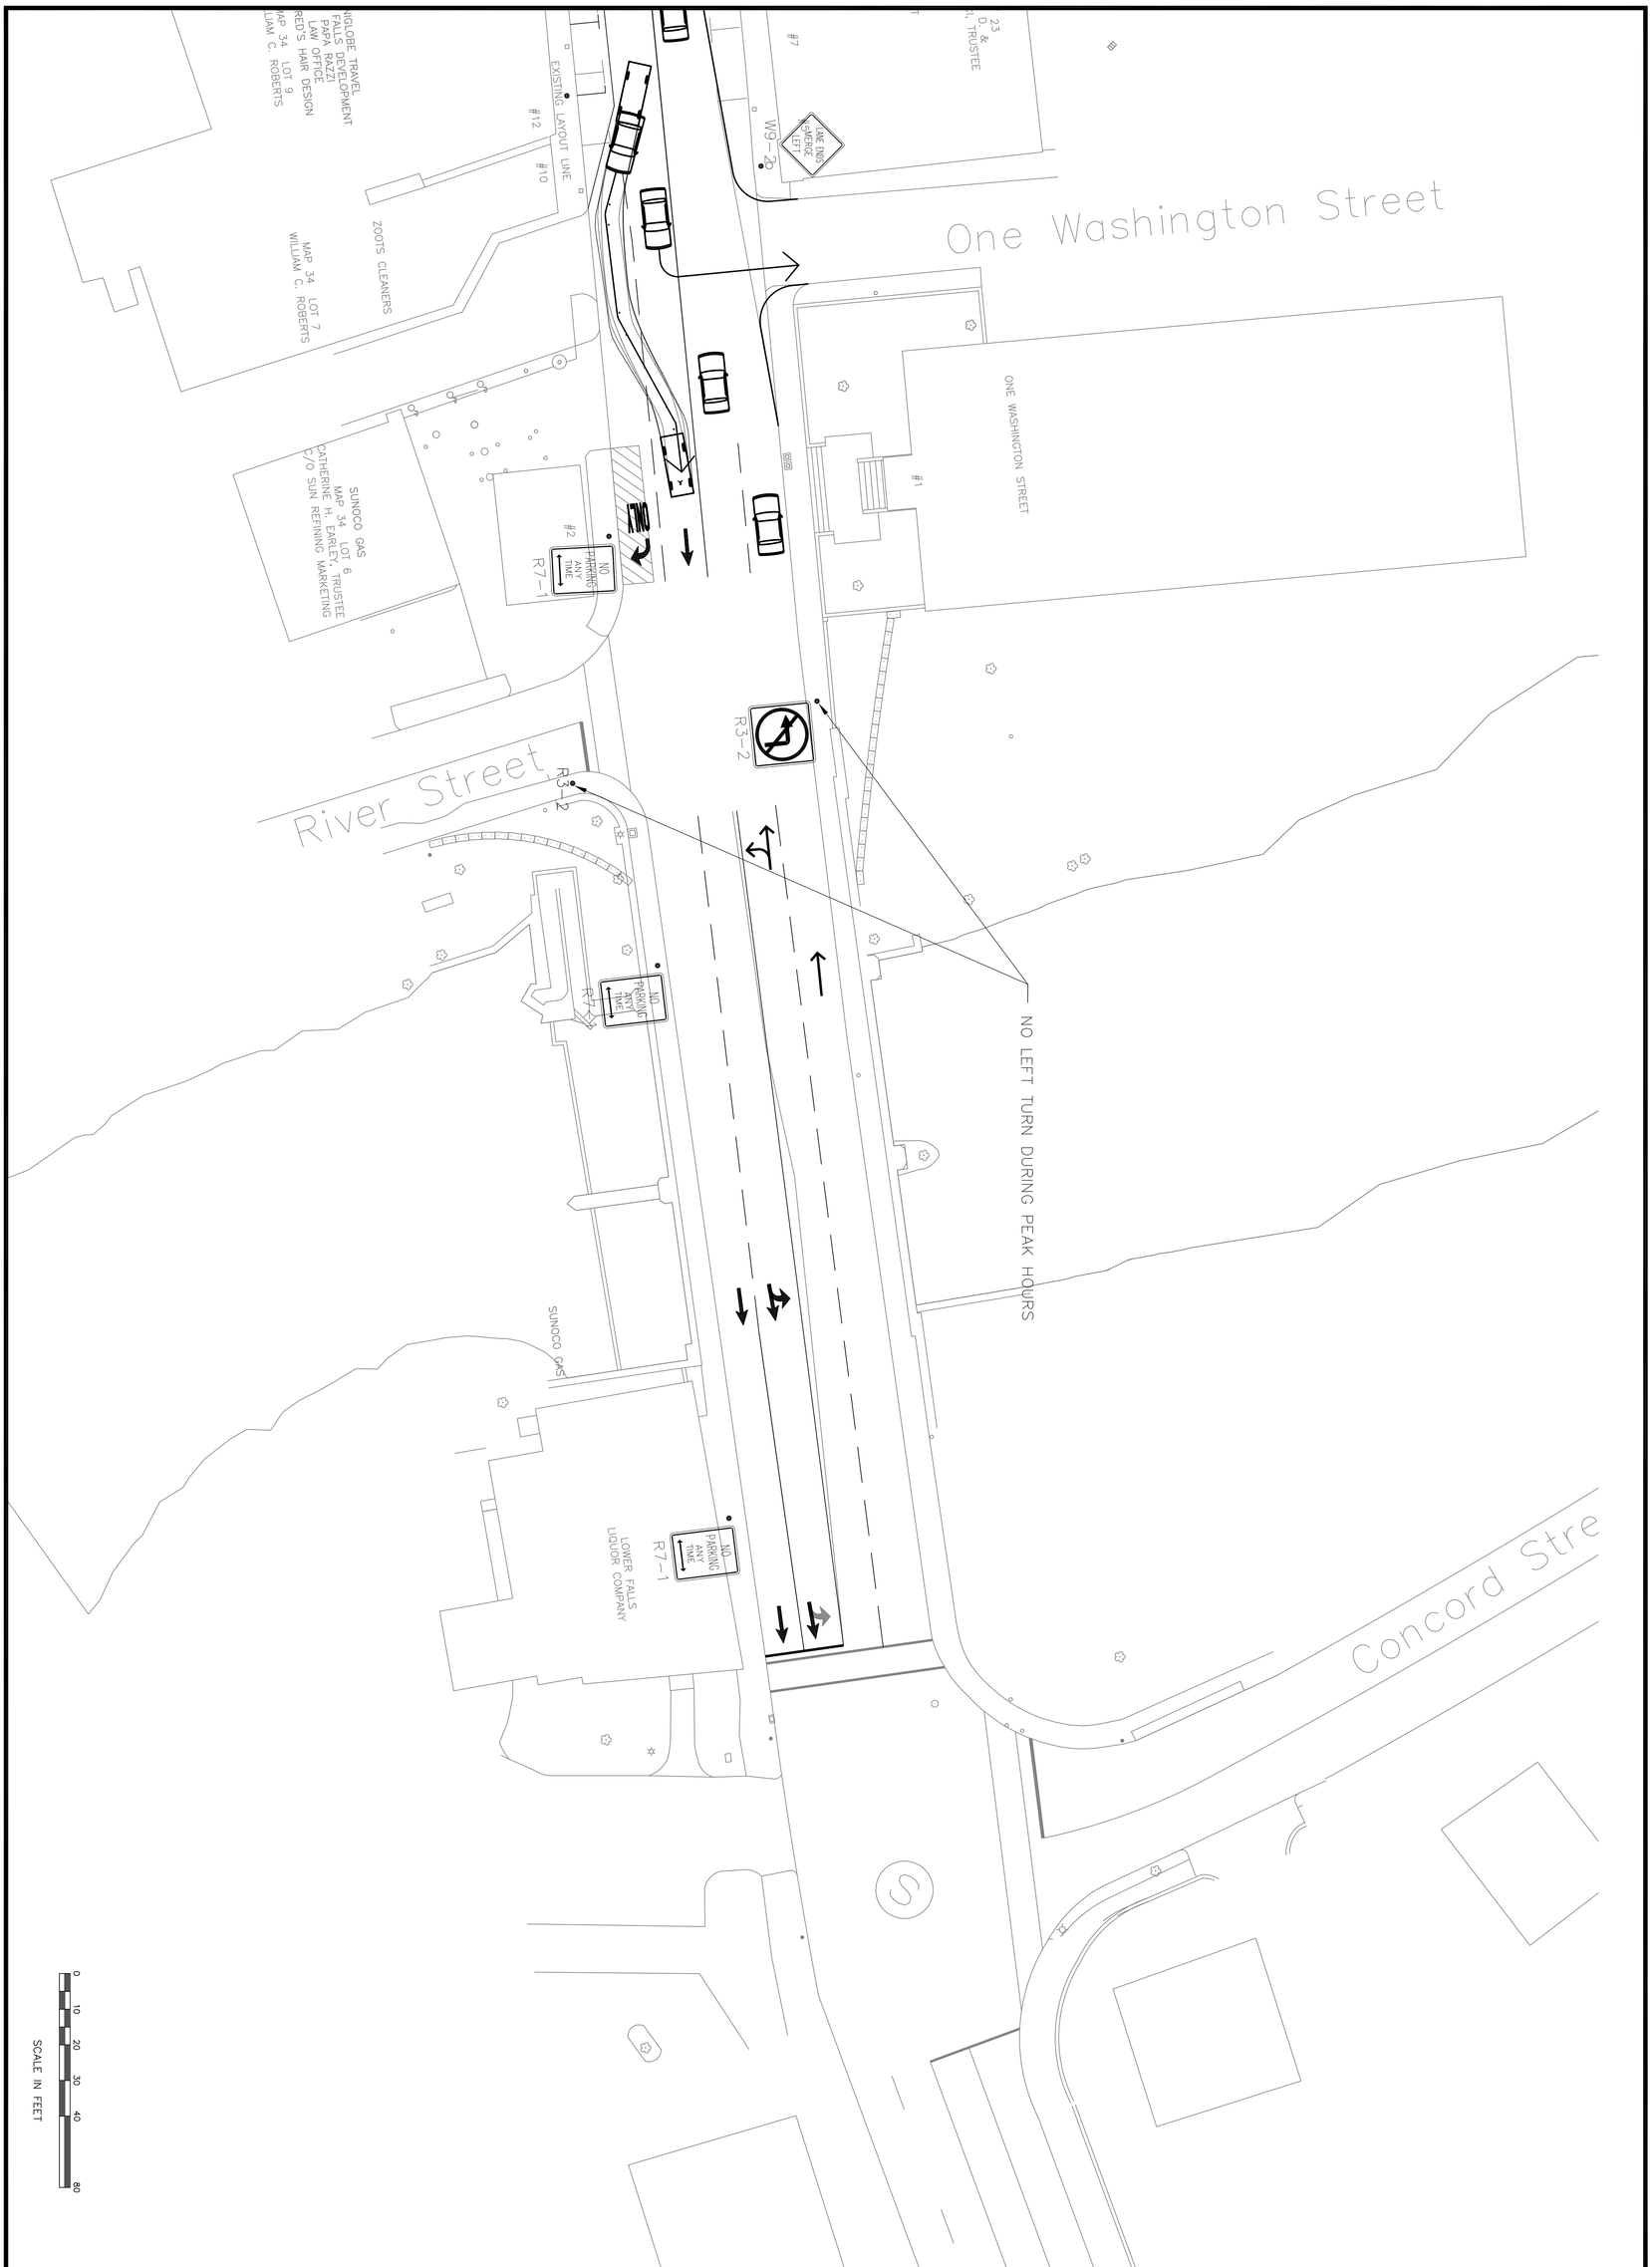

Z:\\projects\1324\cad\1324 improvements.dwg

SHEET 1C OF 3

PREFERRED
WASHINGTON ST IMPROVEMENTS
27 WASHINGTON STREET
REDEVELOPMENT
WELLESLEY, MA
APRIL 11, 2008

CONLEY ASSOCIATES
214 Cambridge Street (617) 742-5111
Boston, MA 02114 (f) (617) 742-5333
www.ConleyAssociates.com

X	DATE	NOTE	INITIALS
NO.	DATE	DESCRIPTION	BY

NATIONAL DEVELOPMENT