**WELLESLEY**
**ROUTE 9 (WORCESTER ST) AT KINGSBURY ST**

| STATE | FED. AID PROJ. NO. | SHEET NO. | TOTAL SHEETS |
|---|---|---|---|
| MA | - | 1 | 1 |
| PROJECT FILE NO. | 608180 | | |
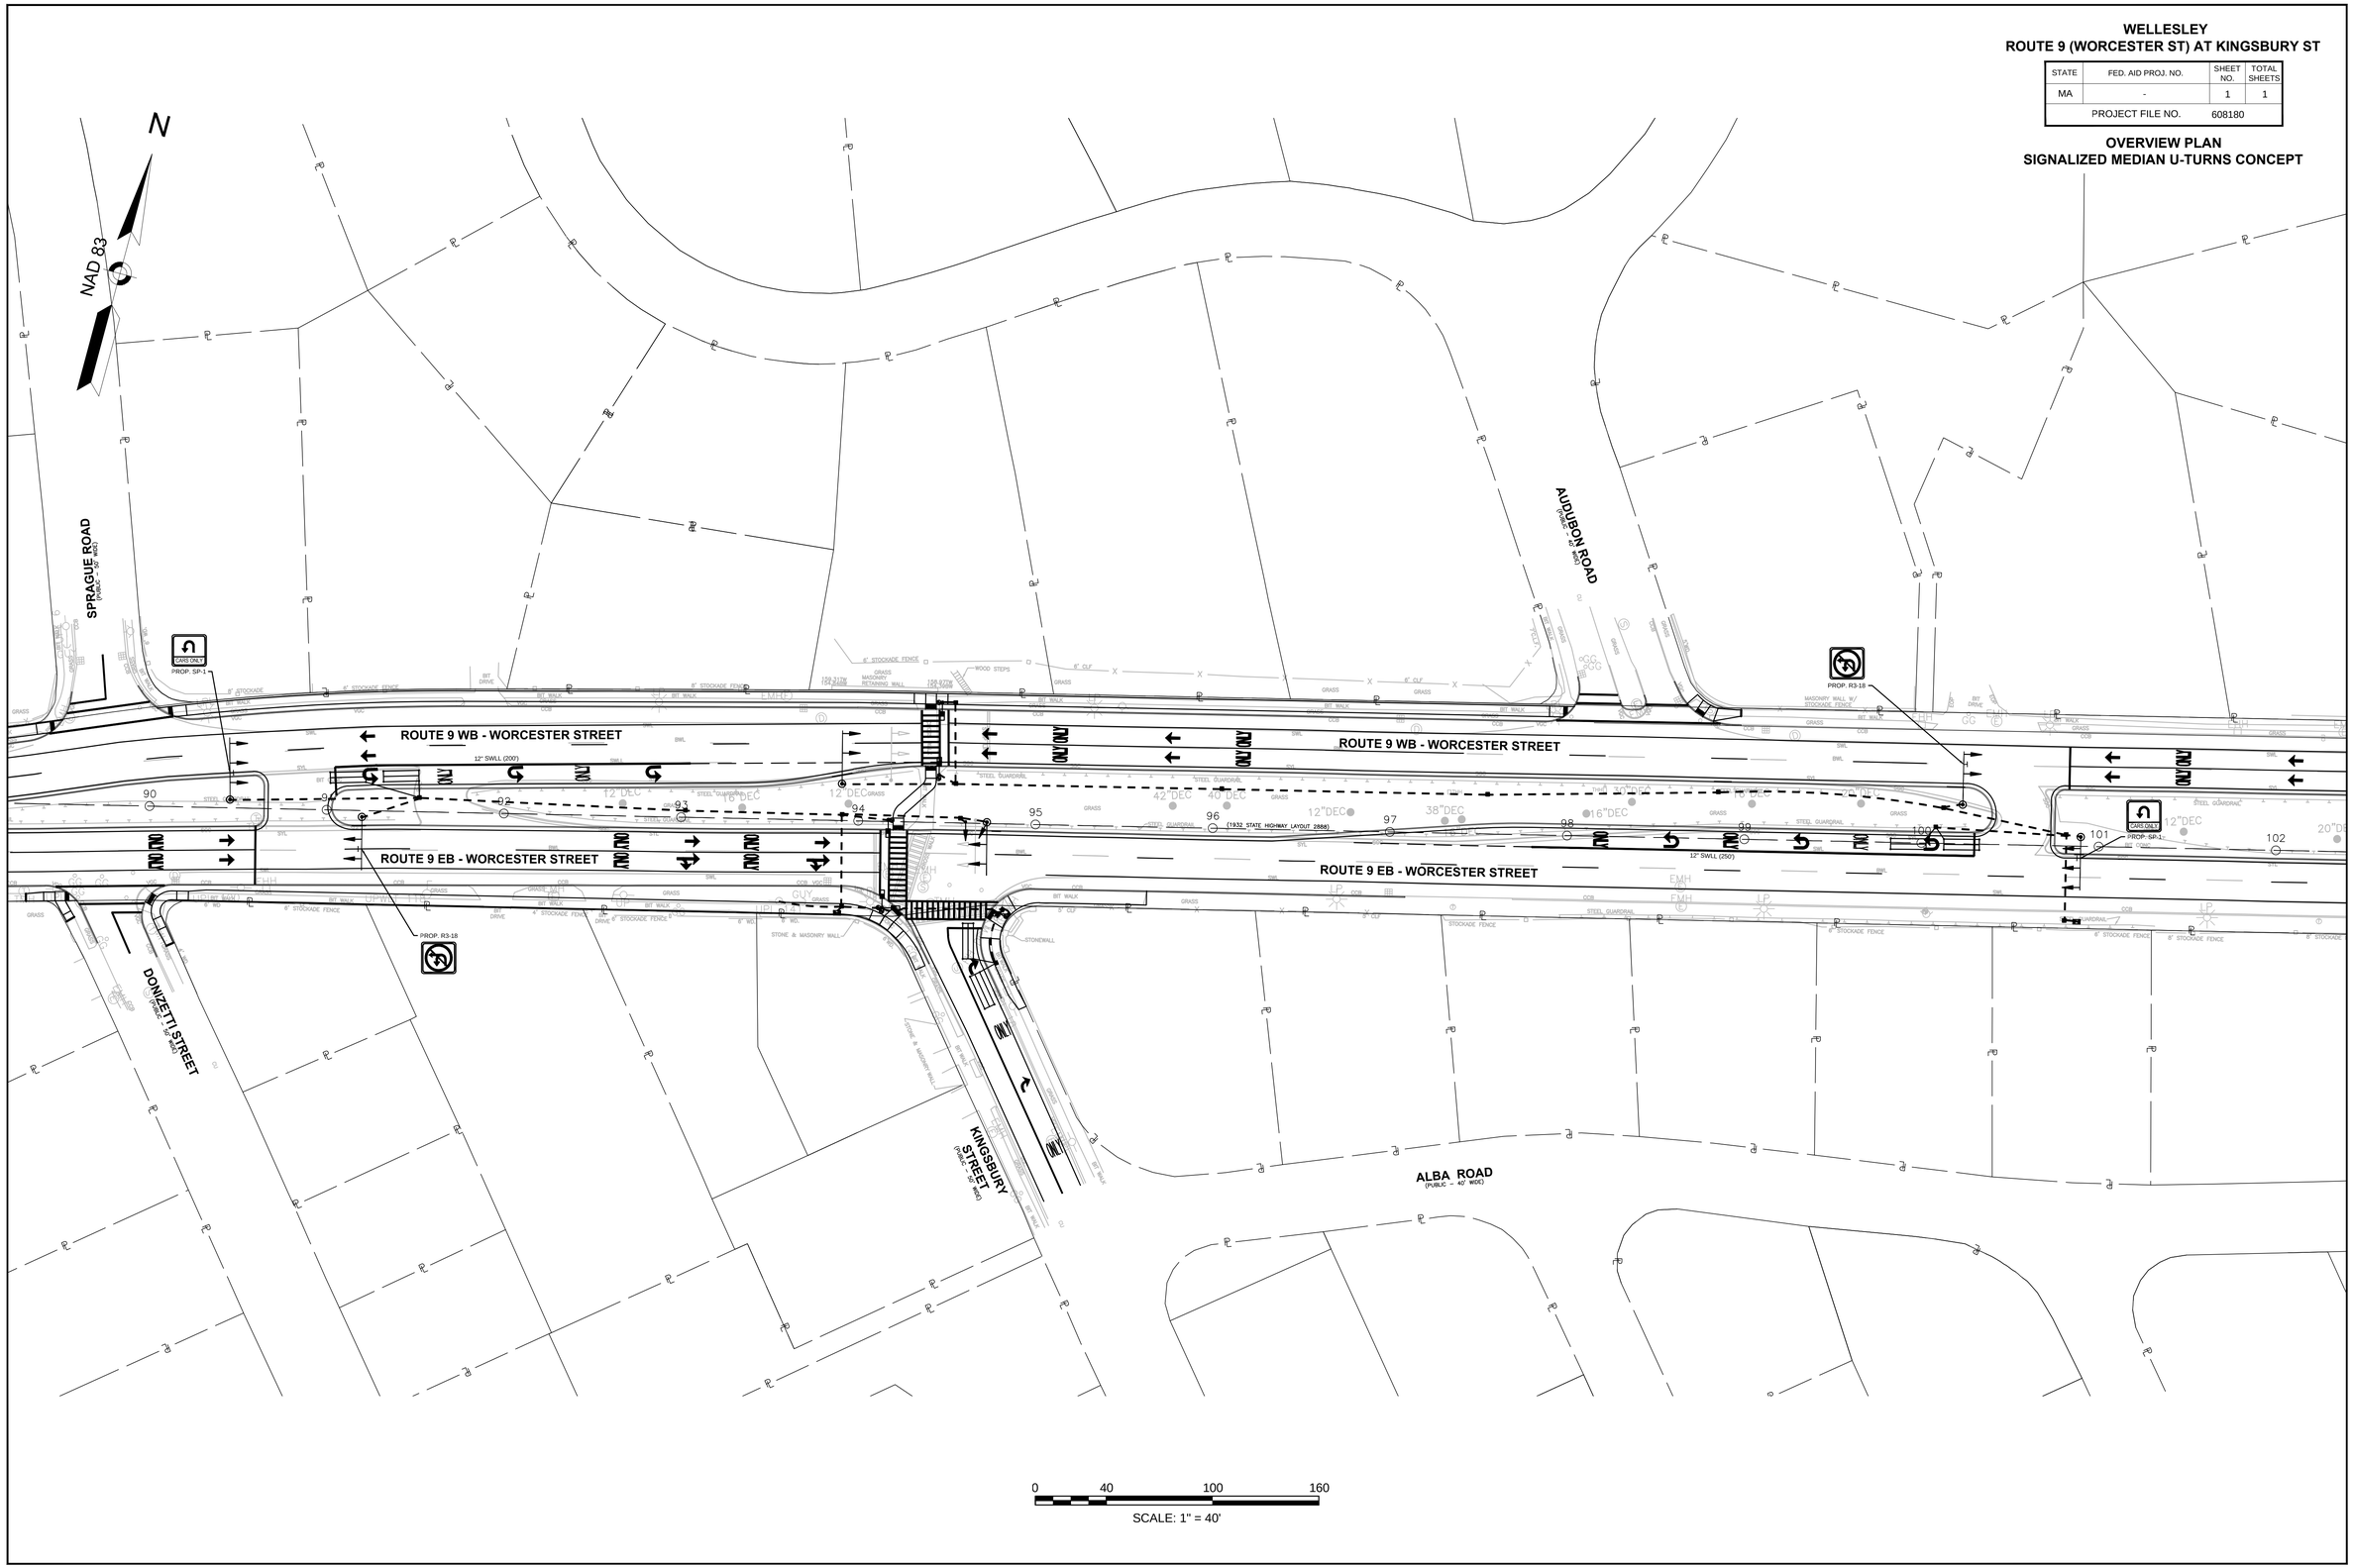
**OVERVIEW PLAN**
**SIGNALIZED MEDIAN U-TURNS CONCEPT**