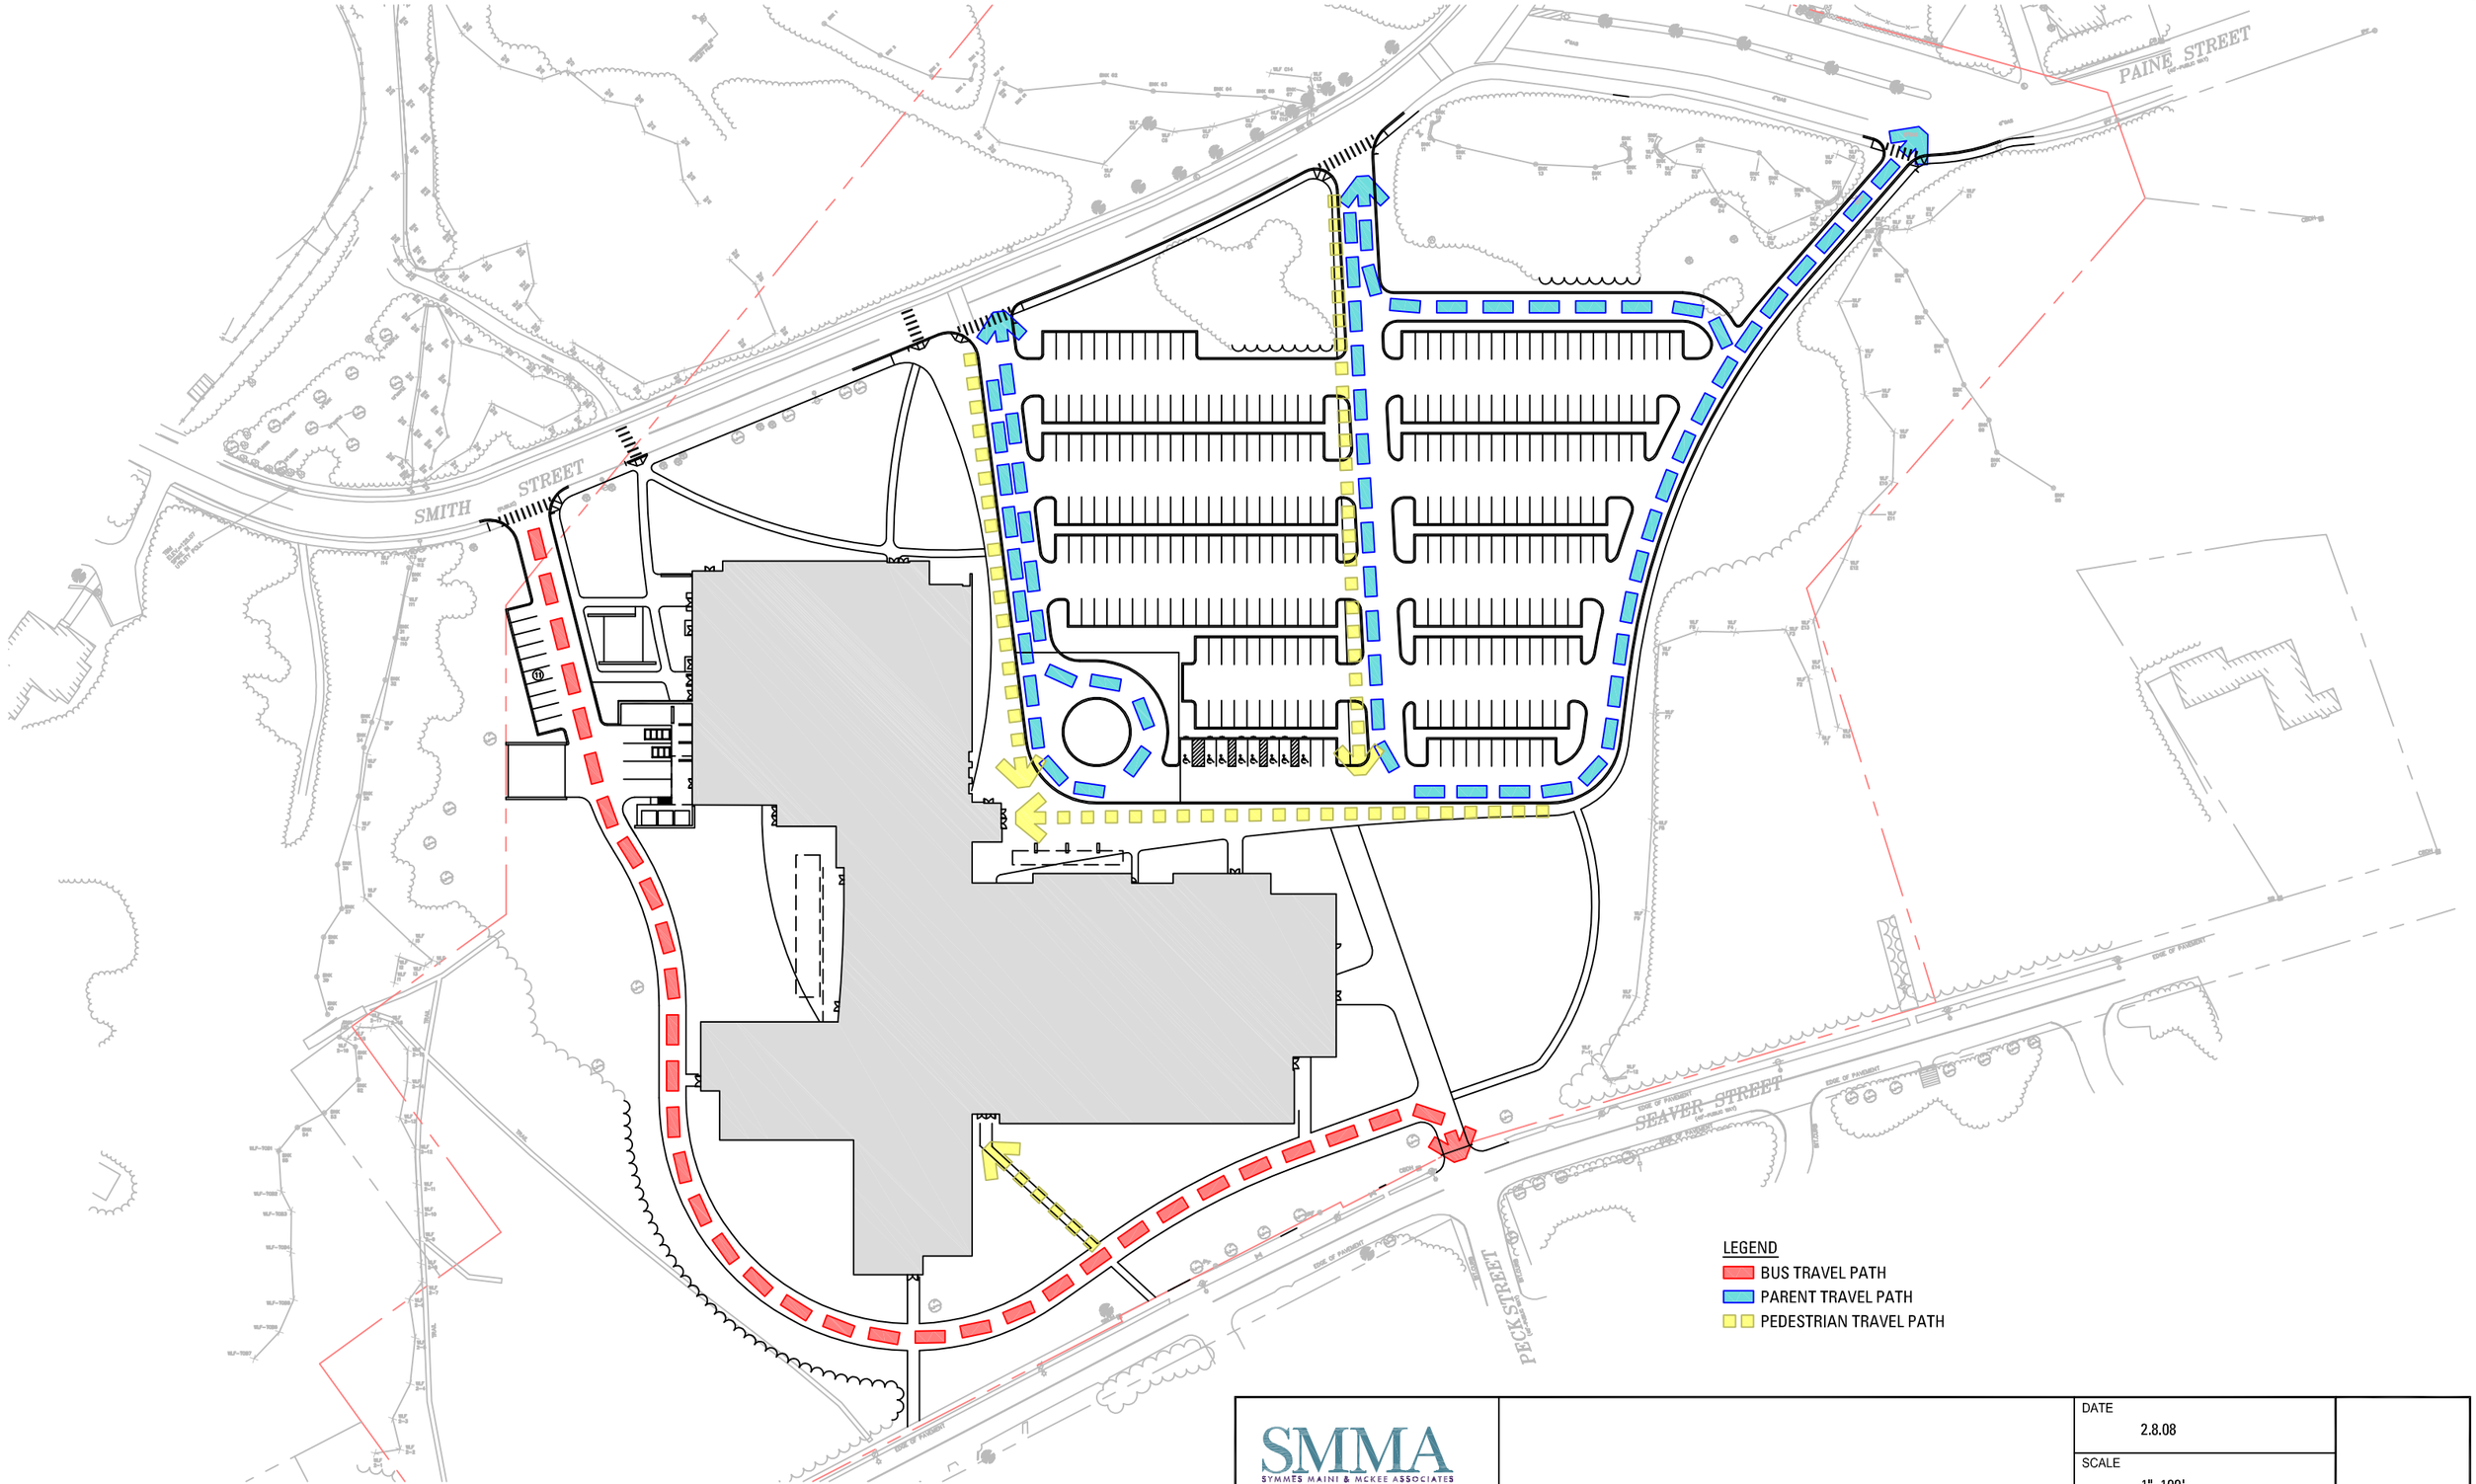

SMMA
SYMMES MAINI & MCKEE ASSOCIATES

1000 Massachusetts Avenue
Cambridge, MA 02138

	DATE 2.8.08		
	SCALE 1"=100'		
PARKING OPTION 4 WELLESLEY HIGH SCHOOL	DR. BY WAK	CK. BY	JOB NO. 04047