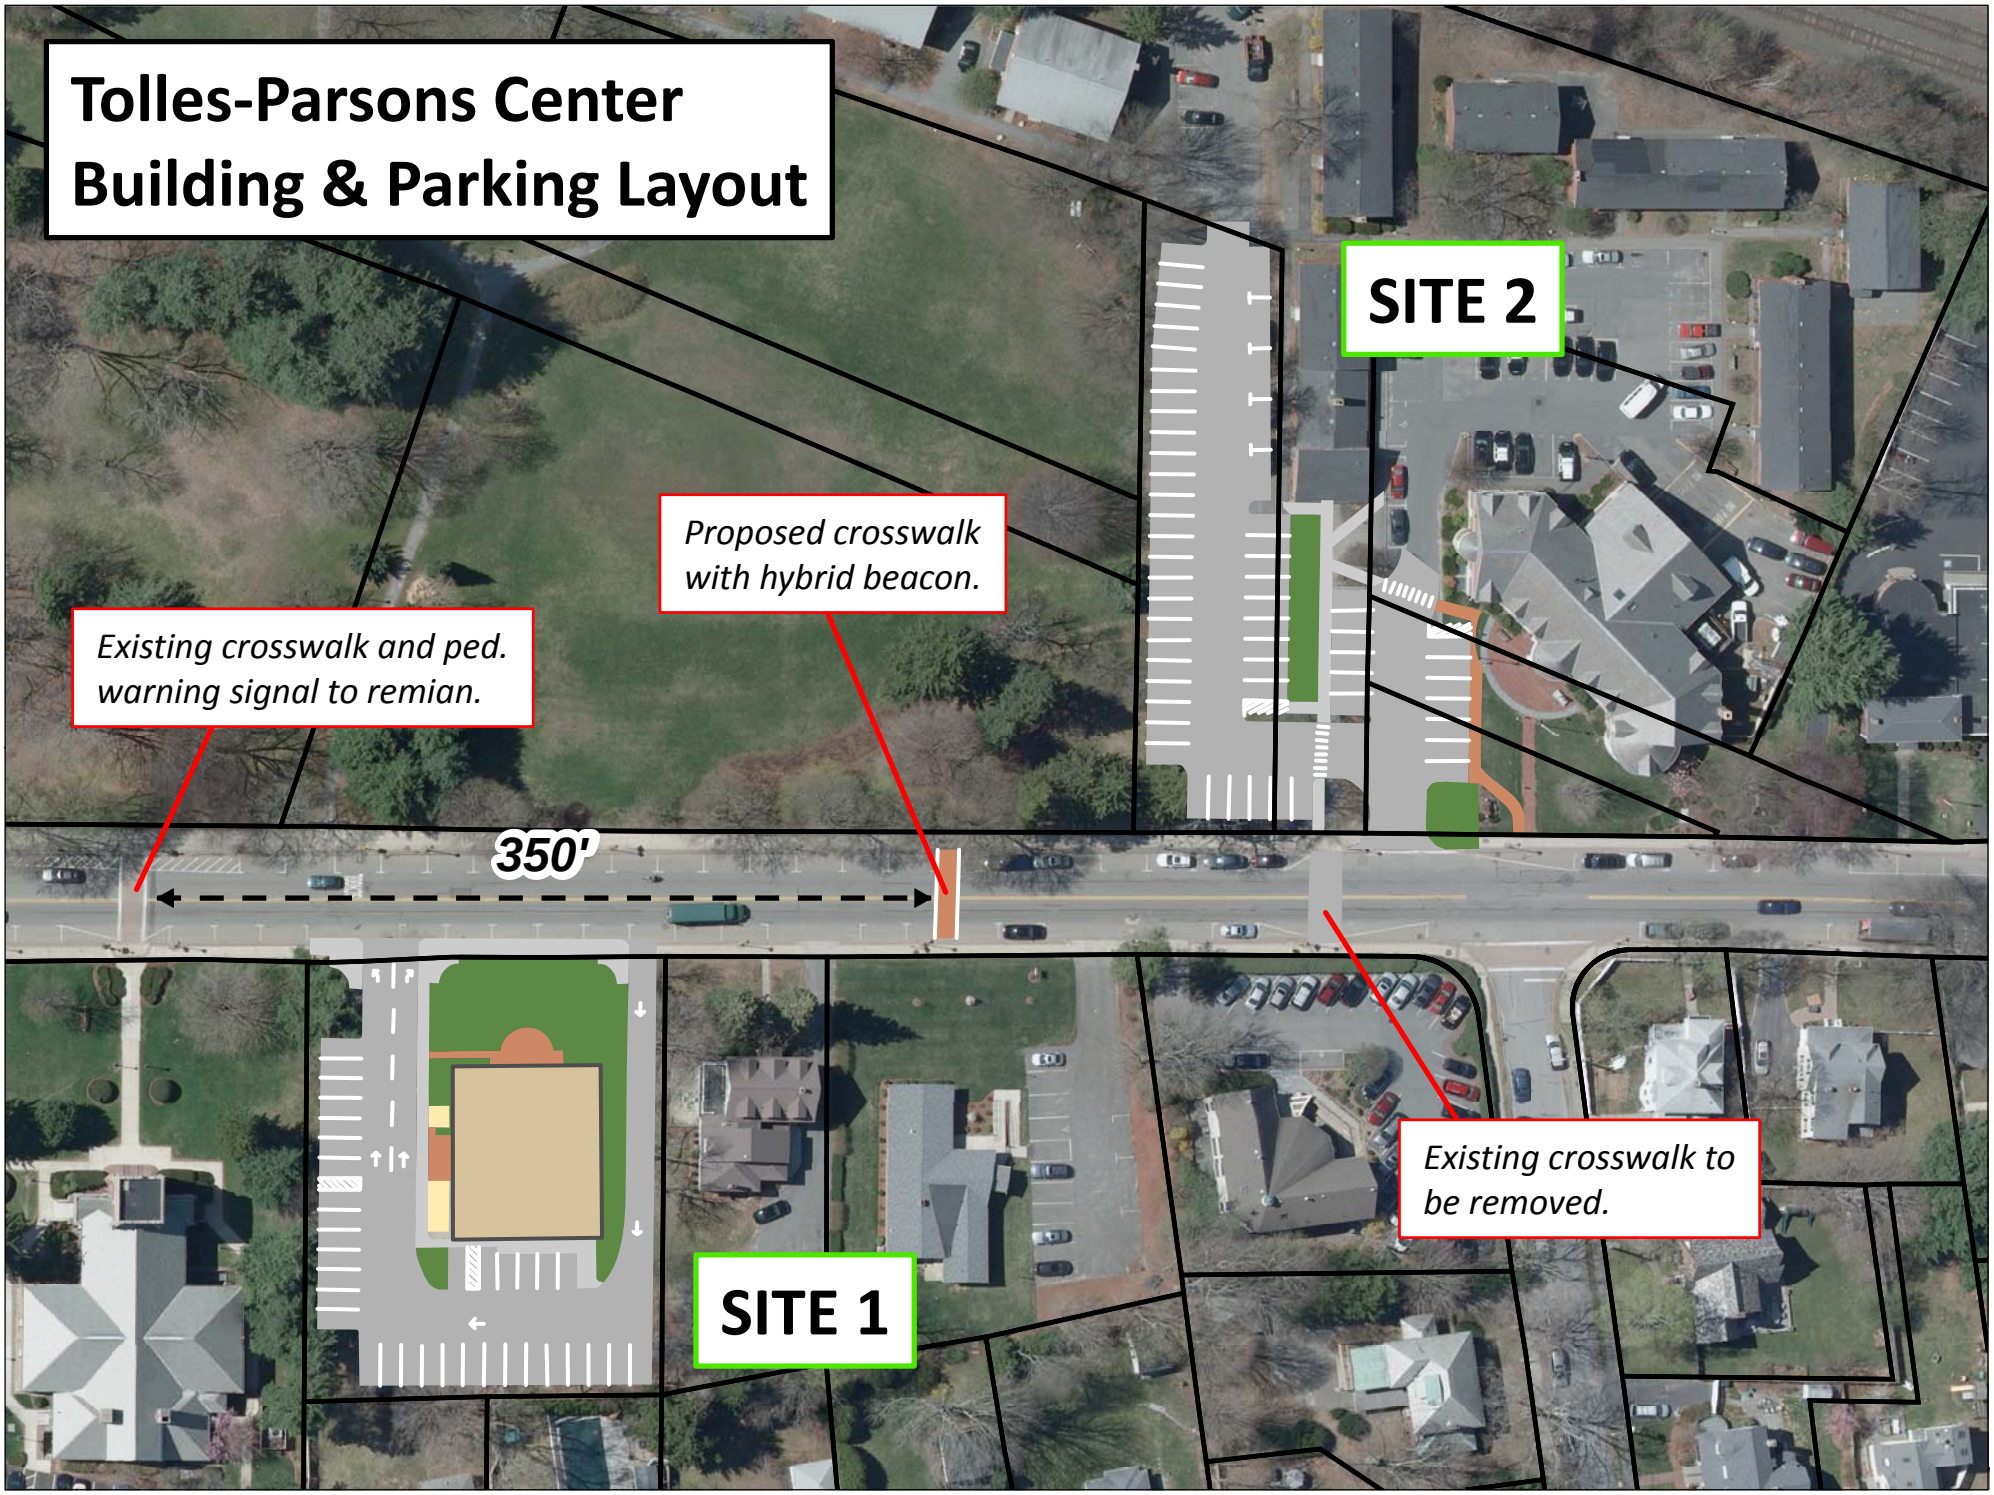
Tolles-Parsons Center
Building & Parking Layout
SITE 2
Proposed crosswalk with hybrid beacon.
Existing crosswalk and ped. warning signal to remian.
350'
Existing crosswalk to be removed.
SITE 1