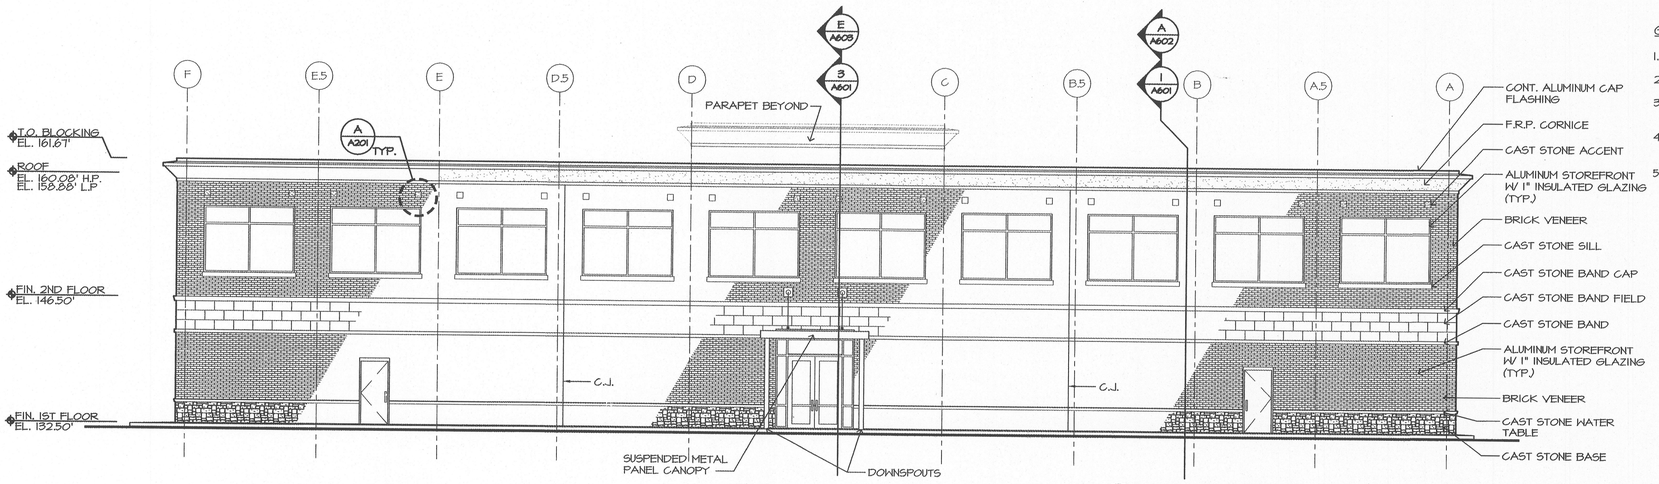

4 REAR ELEVATION
1/8" = 1'-0"

GENERAL NOTES:

1. REFER TO T002 FOR PROJECT DATA SHEET.
2. REFER TO A600 SERIES FOR BUILDING/ WALL SECTIONS.
3. REFER TO CIVIL FOR GRADING AND FINISH FLOOR ELEVATIONS.
4. PROVIDE CONDUIT AND POWER FOR EACH SIGN BAND. USE BLOCKING AS REQUIRED FOR MOUNTING SIGNAGE.
5. CENTER ALL CONTROL JOINTS ON PIER (TYP).

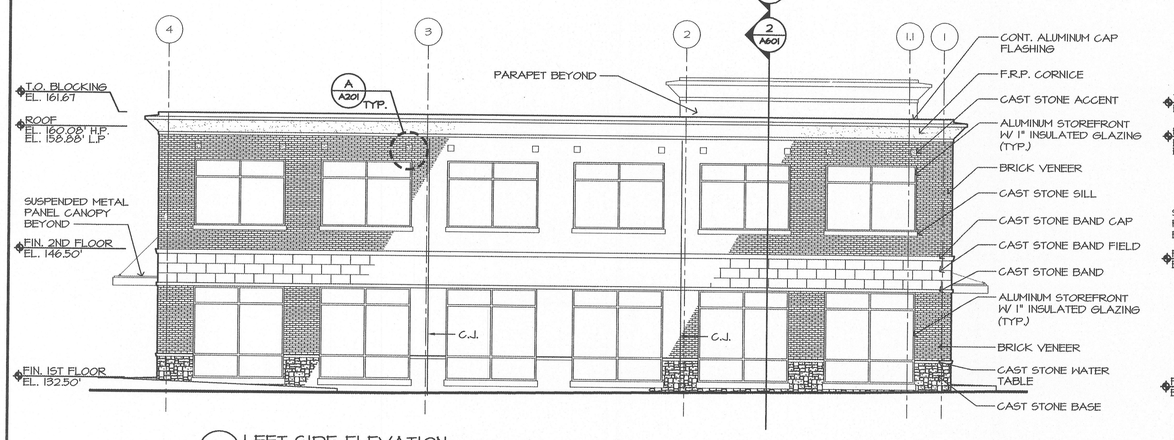

3 LEFT SIDE ELEVATION
1/8" = 1'-0"

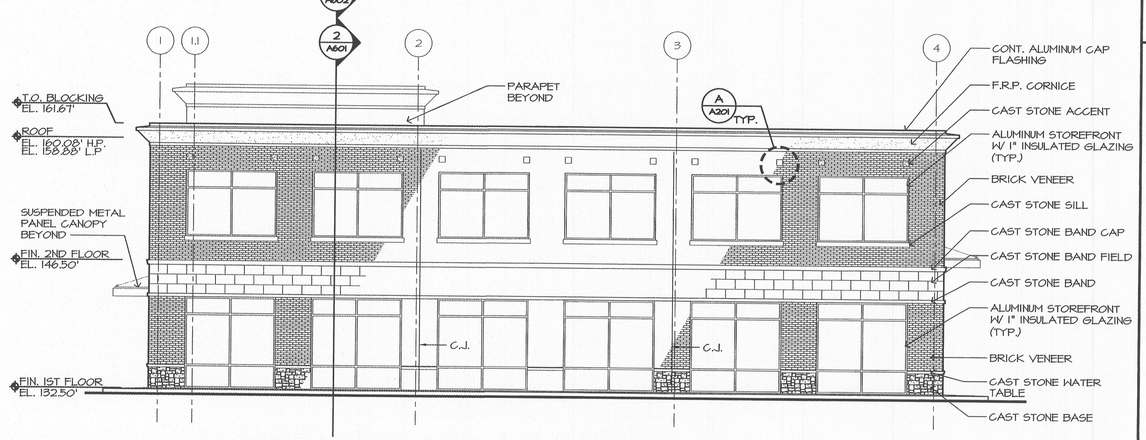

2 RIGHT SIDE ELEVATION
1/8" = 1'-0"

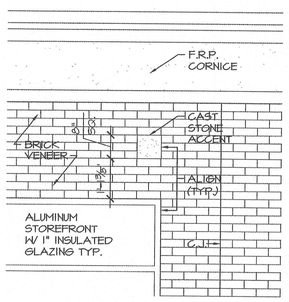
F.R.P. CORNICE
CAST STONE ACCENT
BRICK VENEER
8"
16"
8"
8"
8