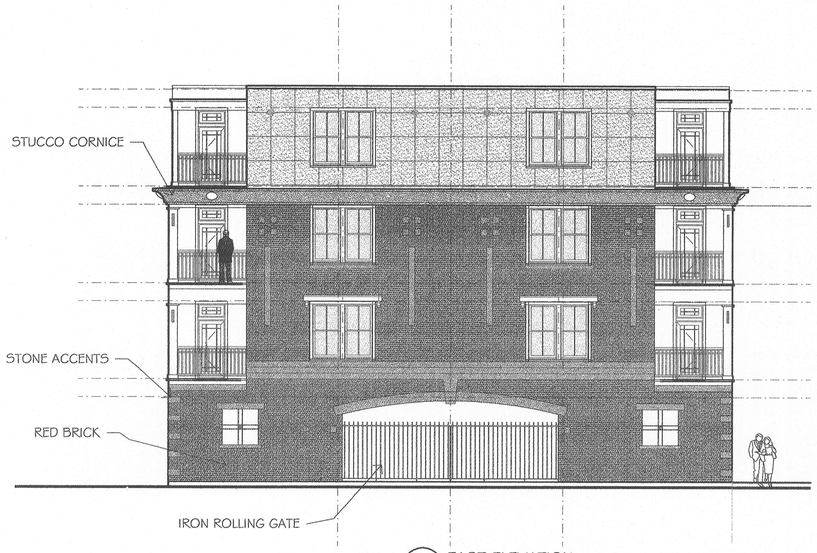

2 EAST ELEVATION
1/8" = 1'-0"

3 WEST ELEVATION - PART (SOUTH ELEVATION SIMILAR)
1/8" = 1'-0"

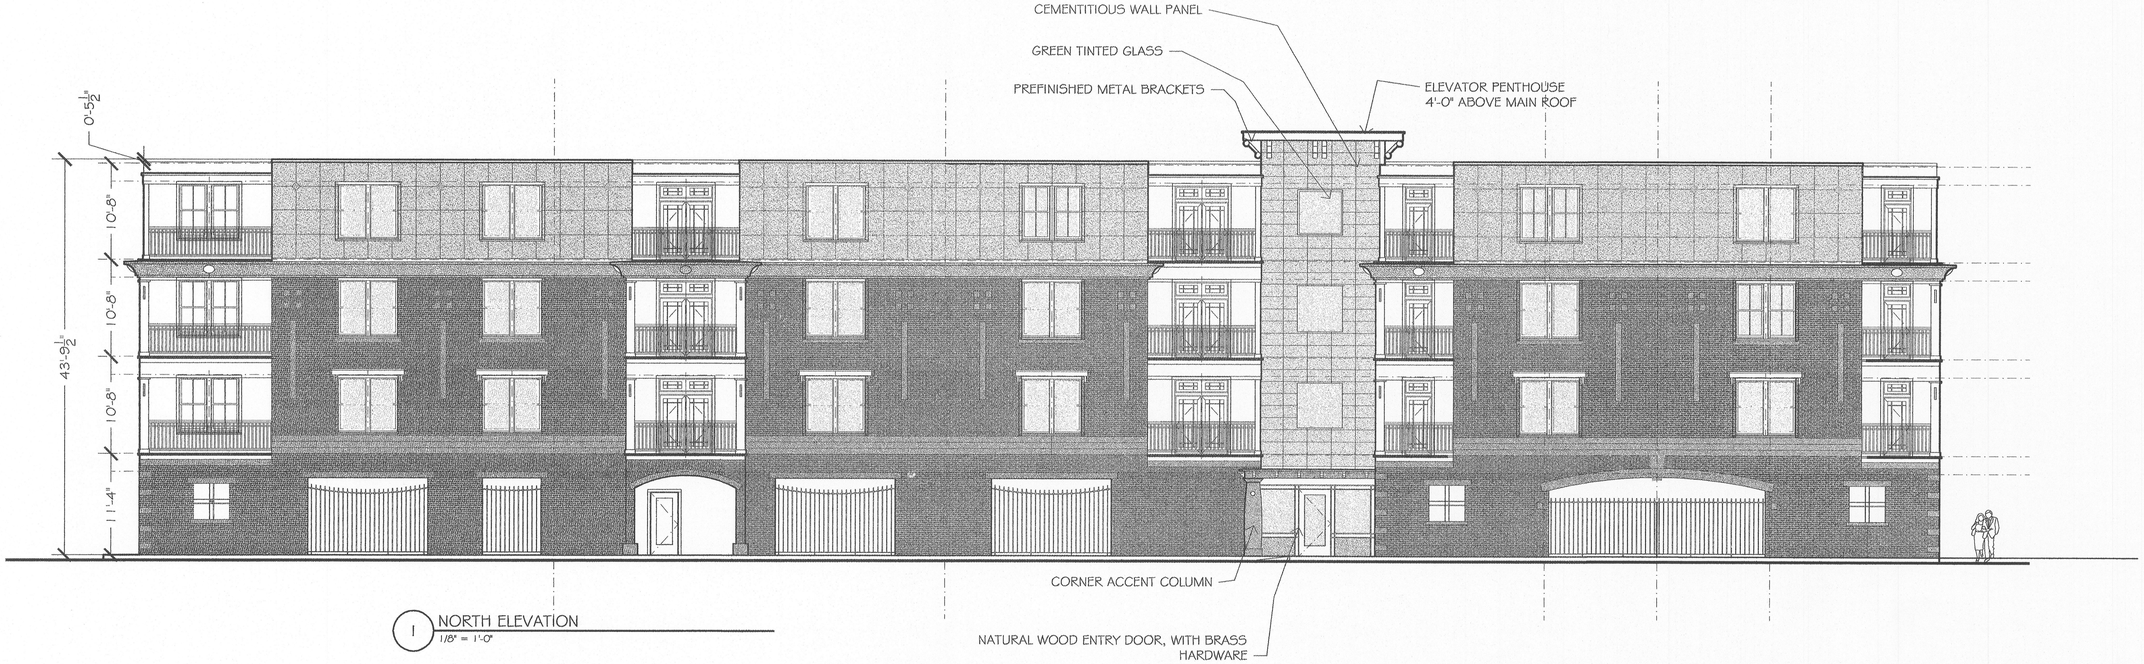

1 NORTH ELEVATION
1/8" = 1'-0"

PROGRESS DRAWING NOT FOR CONSTRUCTION

REVISIONS		
No	Revision/Issue	Date
-	-	-

CLARK BREWER, ARCHITECT, AIA, LEED AP
262 NORTH MAIN STREET
COHASSET, MA 02025
TEL (781) 383-0873 FAX (781) 383-8146
CELL (781) 424-9927

PROJECT
RESIDENCES AT
978 WORCESTER STREET
WELLESLEY, MA

ELEVATIONS

1/8" = 1'-0"

19 AUGUST 2008

A-2