6/2/58

58-20

TOWN OF WELLESLEY MASSACHUSETTS

SHERMAN J. L. BROWN
JOHN L. HAYDEN
GARRETT S. HOAG

BOARD OF APPEAL

KATHARINE E. TOY, CLERK
TELEPHONE
CE. 5-1664

1958 JUN 10 AM 9:00
RECEIVED
TOWN CLERK'S OFFICE
WELLESLEY, MASS.

Petition of J. D. Builders, Inc.

Pursuant to due notice the Board of Appeal held a public hearing in the hearing room on the first floor of the Intermediate Building at 324 Washington Street at 8:20 p.m. on April 17, 1958 on the petition of J. D. Builders, Inc. requesting a variance from the terms of Section 9-A, Area Requirements, of the Zoning By-law which would permit the house standing on Lot 22A Webb Avenue to remain thereon with the lot area less than the required area of 15,000 square feet.

Statement of Facts

On April 4, 1958 the petitioner filed with this Board its written request for a special exception to said section and thereafter due notice of the hearing was given by mailing and publication.

At the hearing the petitioner was represented by Philip Ditch who stated that the lot involved, which is in a single-residence district, is one within a subdivision which was approved by the Planning Board on February 15, 1955. At the time of its approval the lot was numbered 22 on the subdivision plan and contained a total area of 15,652 square feet, 7,292 square feet within the Town of Wellesley and the remaining portion within the Town of Needham. A dwelling house was on the lot which had been there for a number of years. When the plan was originally approved it was intended that Webb Avenue would continue into the Town of Needham. It has since been decided by the Planning Board that the street will not continue into Needham and the subdivision has been amended in accordance with a new plan approved by the Planning Board, February 6, 1958 which provides a turnaround but in so doing, reduces the size of the lot which was formerly numbered 22 to less than the 15,000 square feet required in the area. The revised plan, drawn by MacCarthy Engineering Service, Inc., Natick, dated January 16, 1958 and approved by the Planning Board February 6, 1958, was submitted. It shows the permanent turnaround and the lot involved as Lot 22A containing a total area of 14,893 square feet, with 7,513 square feet within the Town of Wellesley and 7,380 square feet within the Town of Needham.

No objections were raised at the hearing to the granting of the requested variance.

The Planning Board offered no objection in its report.

Conclusion

The lot involved having originally been larger than required in the area and reduced by the Planning Board's decision to revise the subdivision plan, the case clearly comes within the provisions of paragraph 3, of Section 15 of G. L. Chapter 40A. Therefore inasmuch as a dwelling house is already located on the lot and the adjacent lot within the Town of Wellesley is not large enough to permit a re-allocation of land between it and lot 22A which would result in all the lots being of the required size, and the variance

requested will not result in substantial detriment to the public good or nullify or substantially derogate from the intent or purpose of the Zoning By-law the variance requested is granted.

John L. Hayden

Garrett S. Hoag

G. Arnold Haynes

Filed with Town Clerk_____

RECEIVED
TOWN CLERK'S OFFICE
WELLESLEY, MASS.
1958 JUN 10 AM 9:00

BY ENDORSEMENT OF THIS PLAN NO REPRESENTATION IS MADE AS TO WHETHER OR NOT THE LOTS SHOWN ON THE PLAN COMPLY WITH THE ZONING REQUIREMENTS FOR BUILDING PURPOSES.

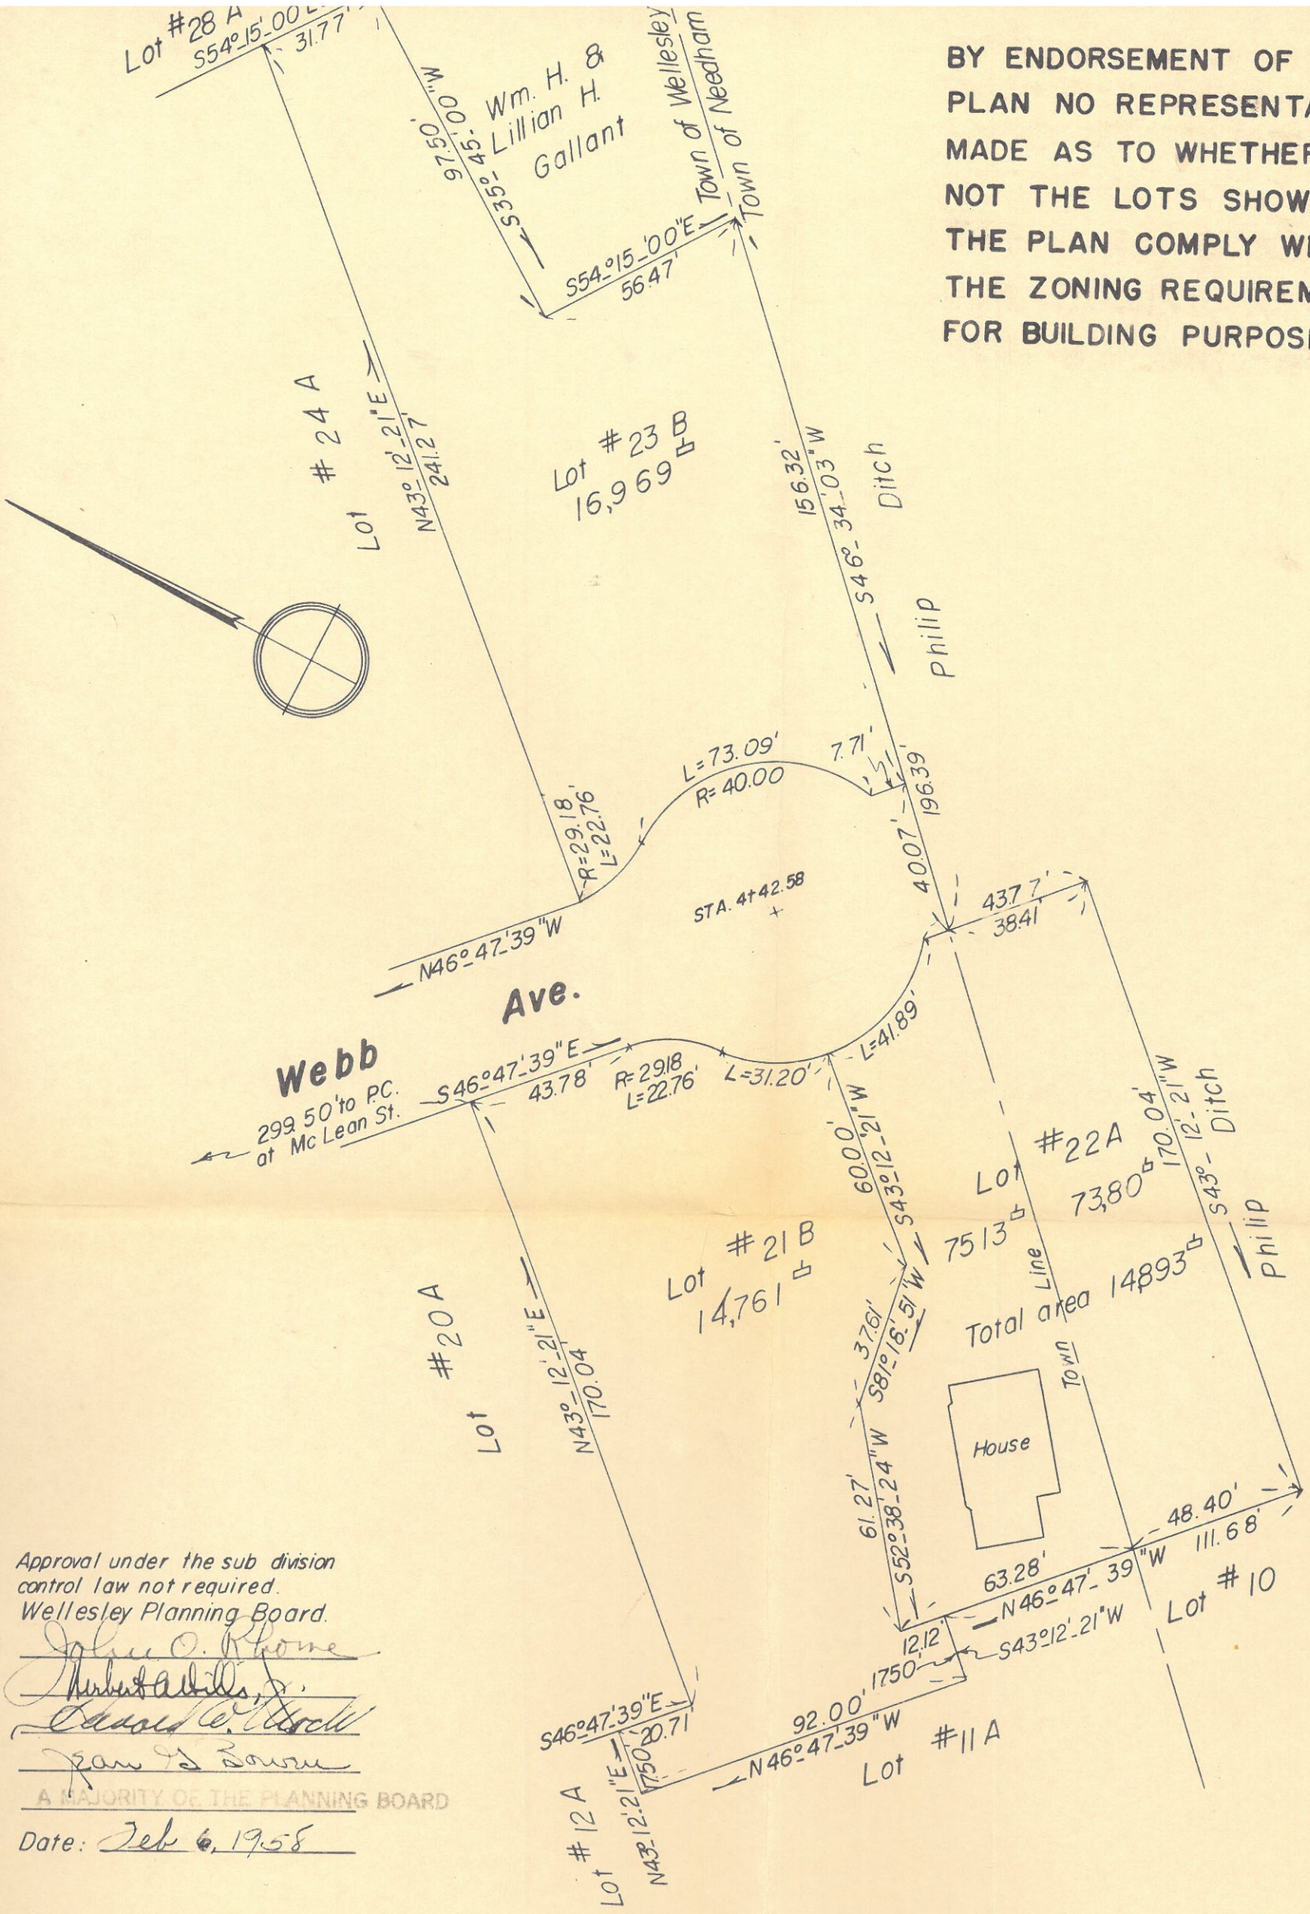

Approval under the sub division control law not required.
Wellesley Planning Board.

John O. Rhome
Herbert A. Hills, Jr.
Donald W. Mock
Jean G. Bowen

A MAJORITY OF THE PLANNING BOARD

Date: Feb 6, 1958

Plan of Land in Wellesley, Mass.

Showing Revised Lot Lines & Turn Around

Owned by: J.D. Builders Inc.

Scale: 1" = 40' Jan. 16, 1958

Plan by: Mac Carthy Engineering Service Inc.
Natick, Mass.

11,649