6 Watershed Plans

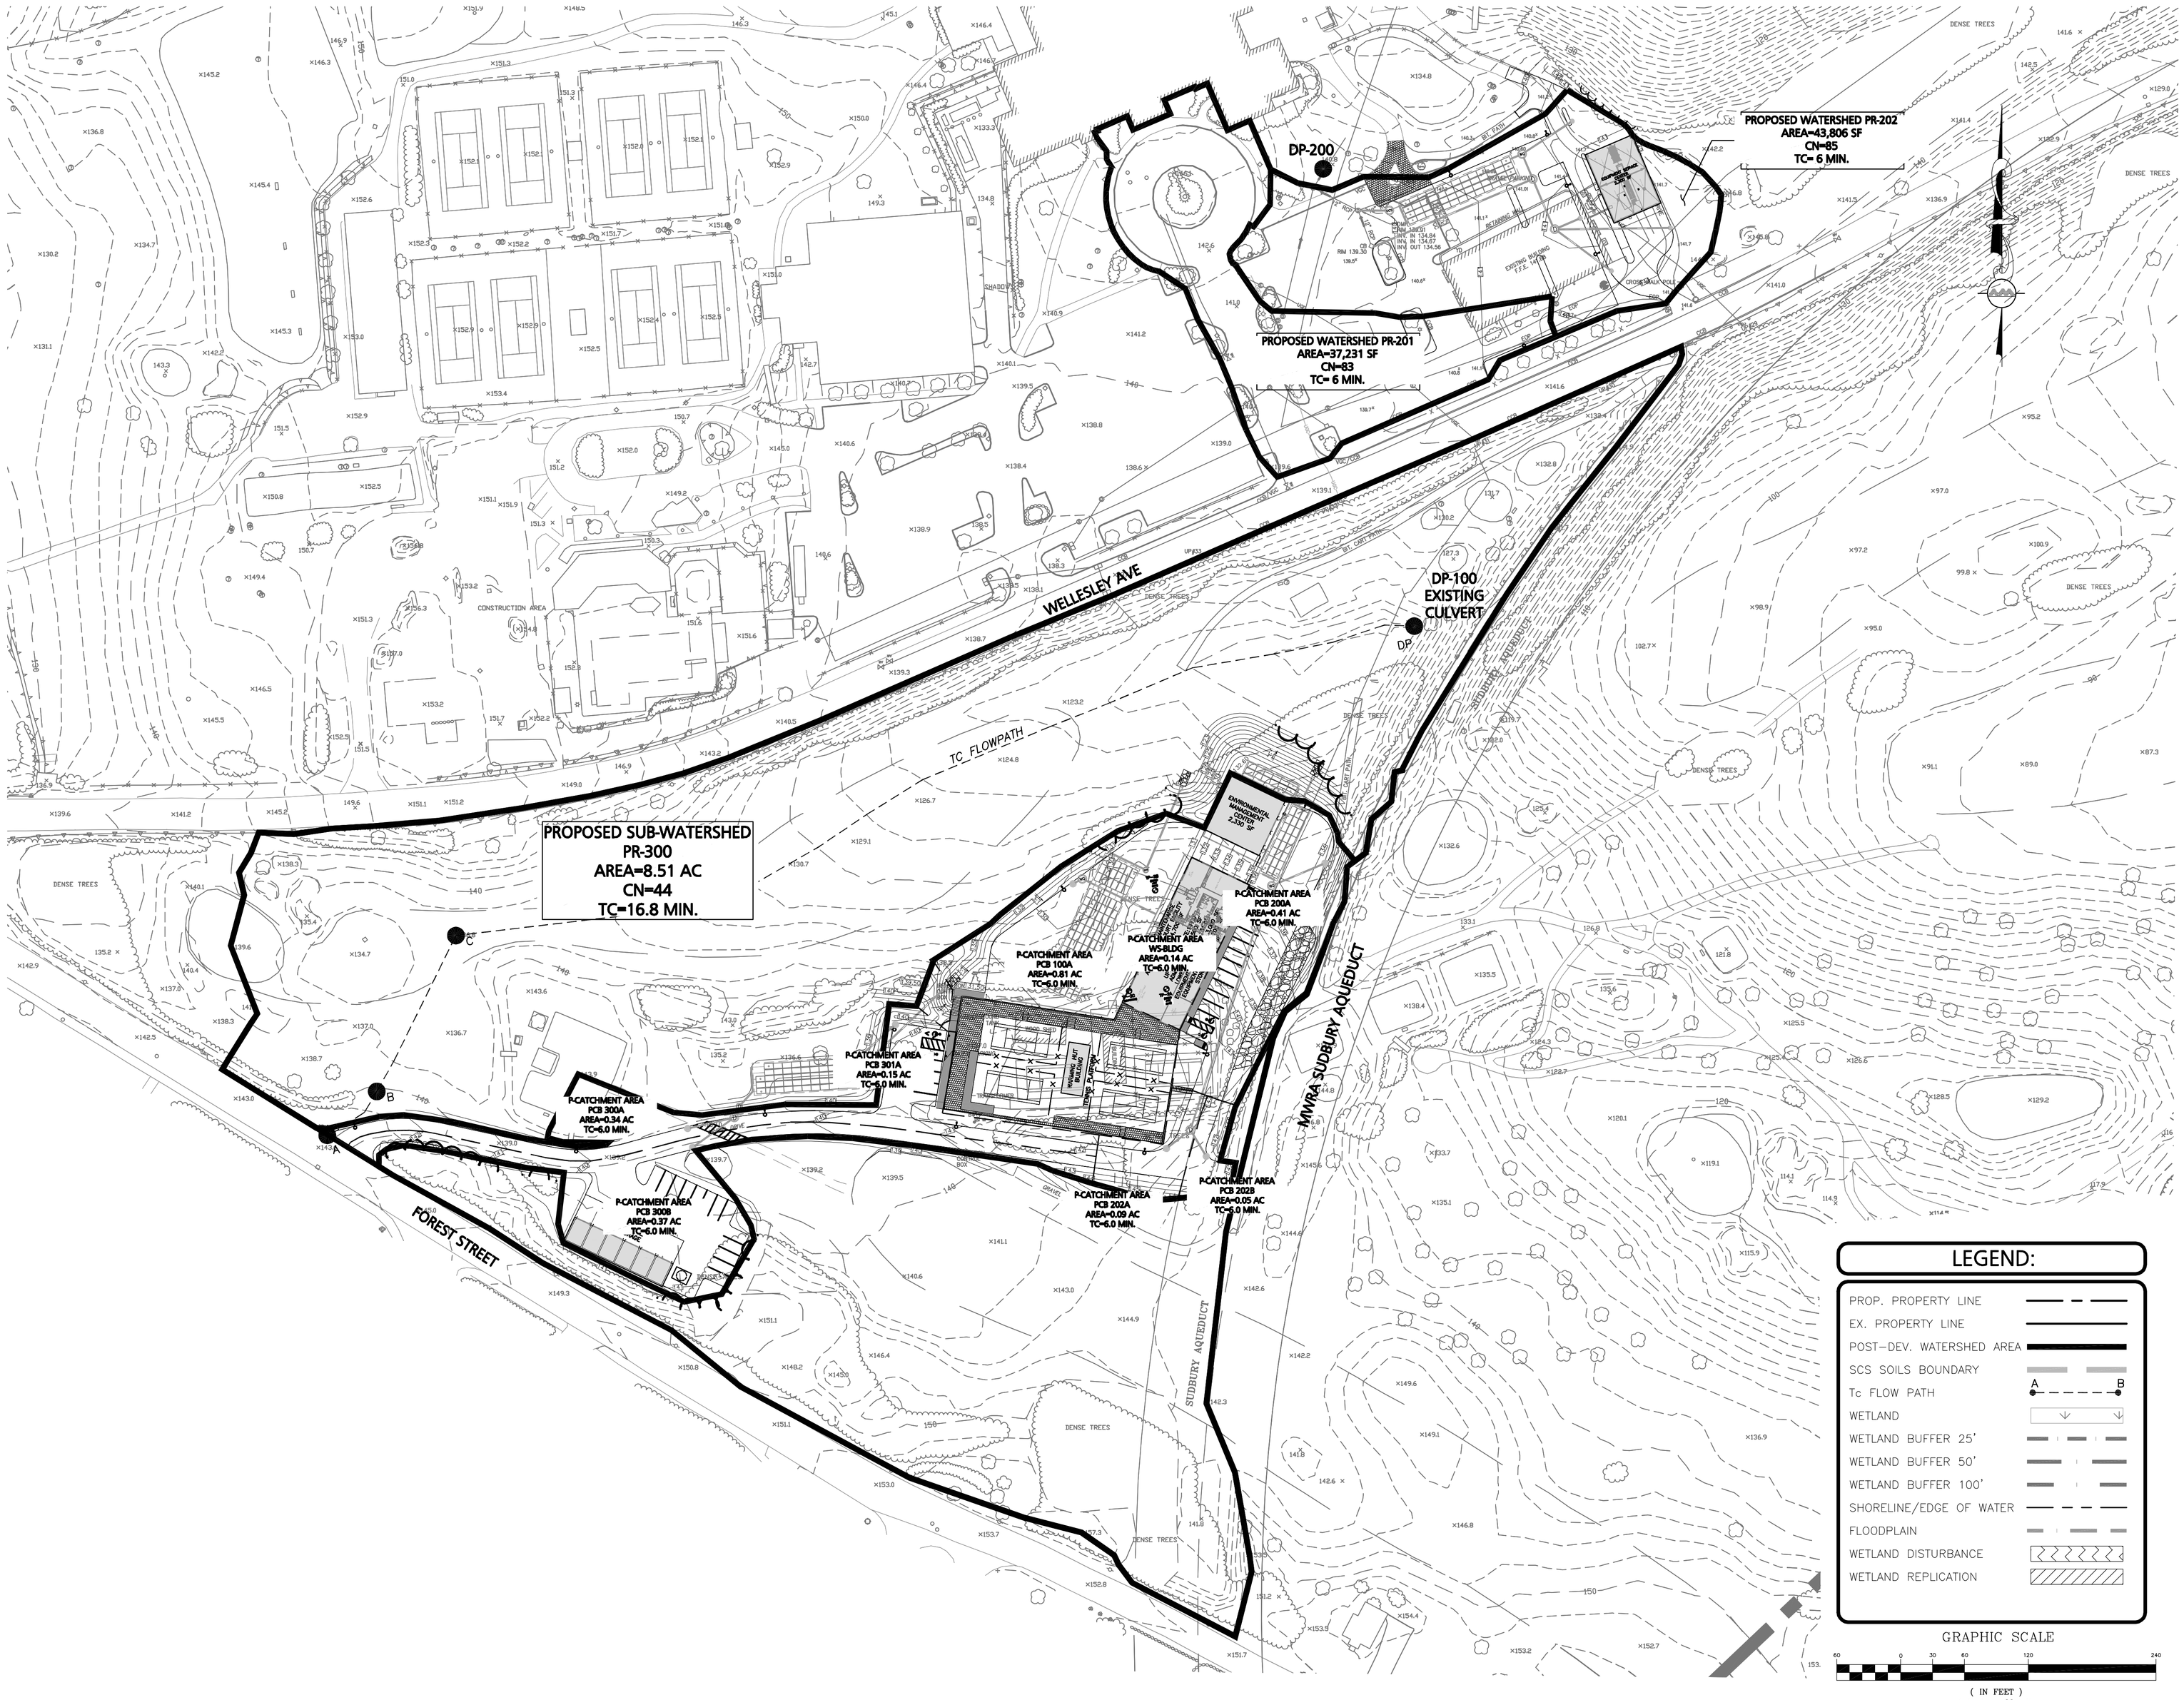

APPLICANT\OWNER:

WELLESLEY COUNTRY CLUB
294 WELLESLEY AVE.
WELLESLEY, MA 02481

PROJECT:

WELLESLEY COUNTRY CLUB
WELLESLEY, MA

PROJECT NO.	1828-02	DATE:	03-26-12
SCALE:	1" = 60'	DWG. NAME:	...PROP-WATERSHEDS
DESIGNED BY:	WM/TJP	CHECKED BY:	PC

PREPARED BY:

ALLEN & MAJOR ASSOCIATES, INC.
civil & structural engineering ◆ land surveying
environmental consulting ◆ landscape architecture
www.allenmajor.com

10 MAIN STREET
LAKEVILLE, MA 02347-1674
TEL: (508) 923-1010
FAX: (508) 923-6309

WOBURN, MA ◆ LAKEVILLE, MA ◆ MANCHESTER, NH

THIS DRAWING HAS BEEN PREPARED IN ELECTRONIC FORMAT. CLIENT/CLIENT'S REPRESENTATIVE OR CONSULTANT MAY BE PROVIDED COPIES OF DRAWINGS AND SPECIFICATIONS ON MAGNETIC MEDIA FOR HIS/HER INFORMATION AND USE FOR SPECIFIC APPLICATION TO THIS PROJECT. DUE TO THE POTENTIAL THAT THE MAGNETIC INFORMATION MAY BE MODIFIED UNINTENTIONALLY OR OTHERWISE, ALLEN & MAJOR ASSOCIATES, INC. MAY REMOVE ALL INDICATION OF THE DOCUMENT'S AUTHORSHIP ON THE MAGNETIC MEDIA. PRINTED REPRESENTATIONS OF THE DRAWINGS AND SPECIFICATIONS ISSUED SHALL BE THE ONLY RECORD COPIES OF ALLEN & MAJOR ASSOCIATES, INC.'S WORK PRODUCT.

DRAWING TITLE:

PROPOSED WATERSHEDS PLAN

SHEET No.

WS-2

Copyright ©2012 Allen & Major Associates, Inc.
All Rights Reserved

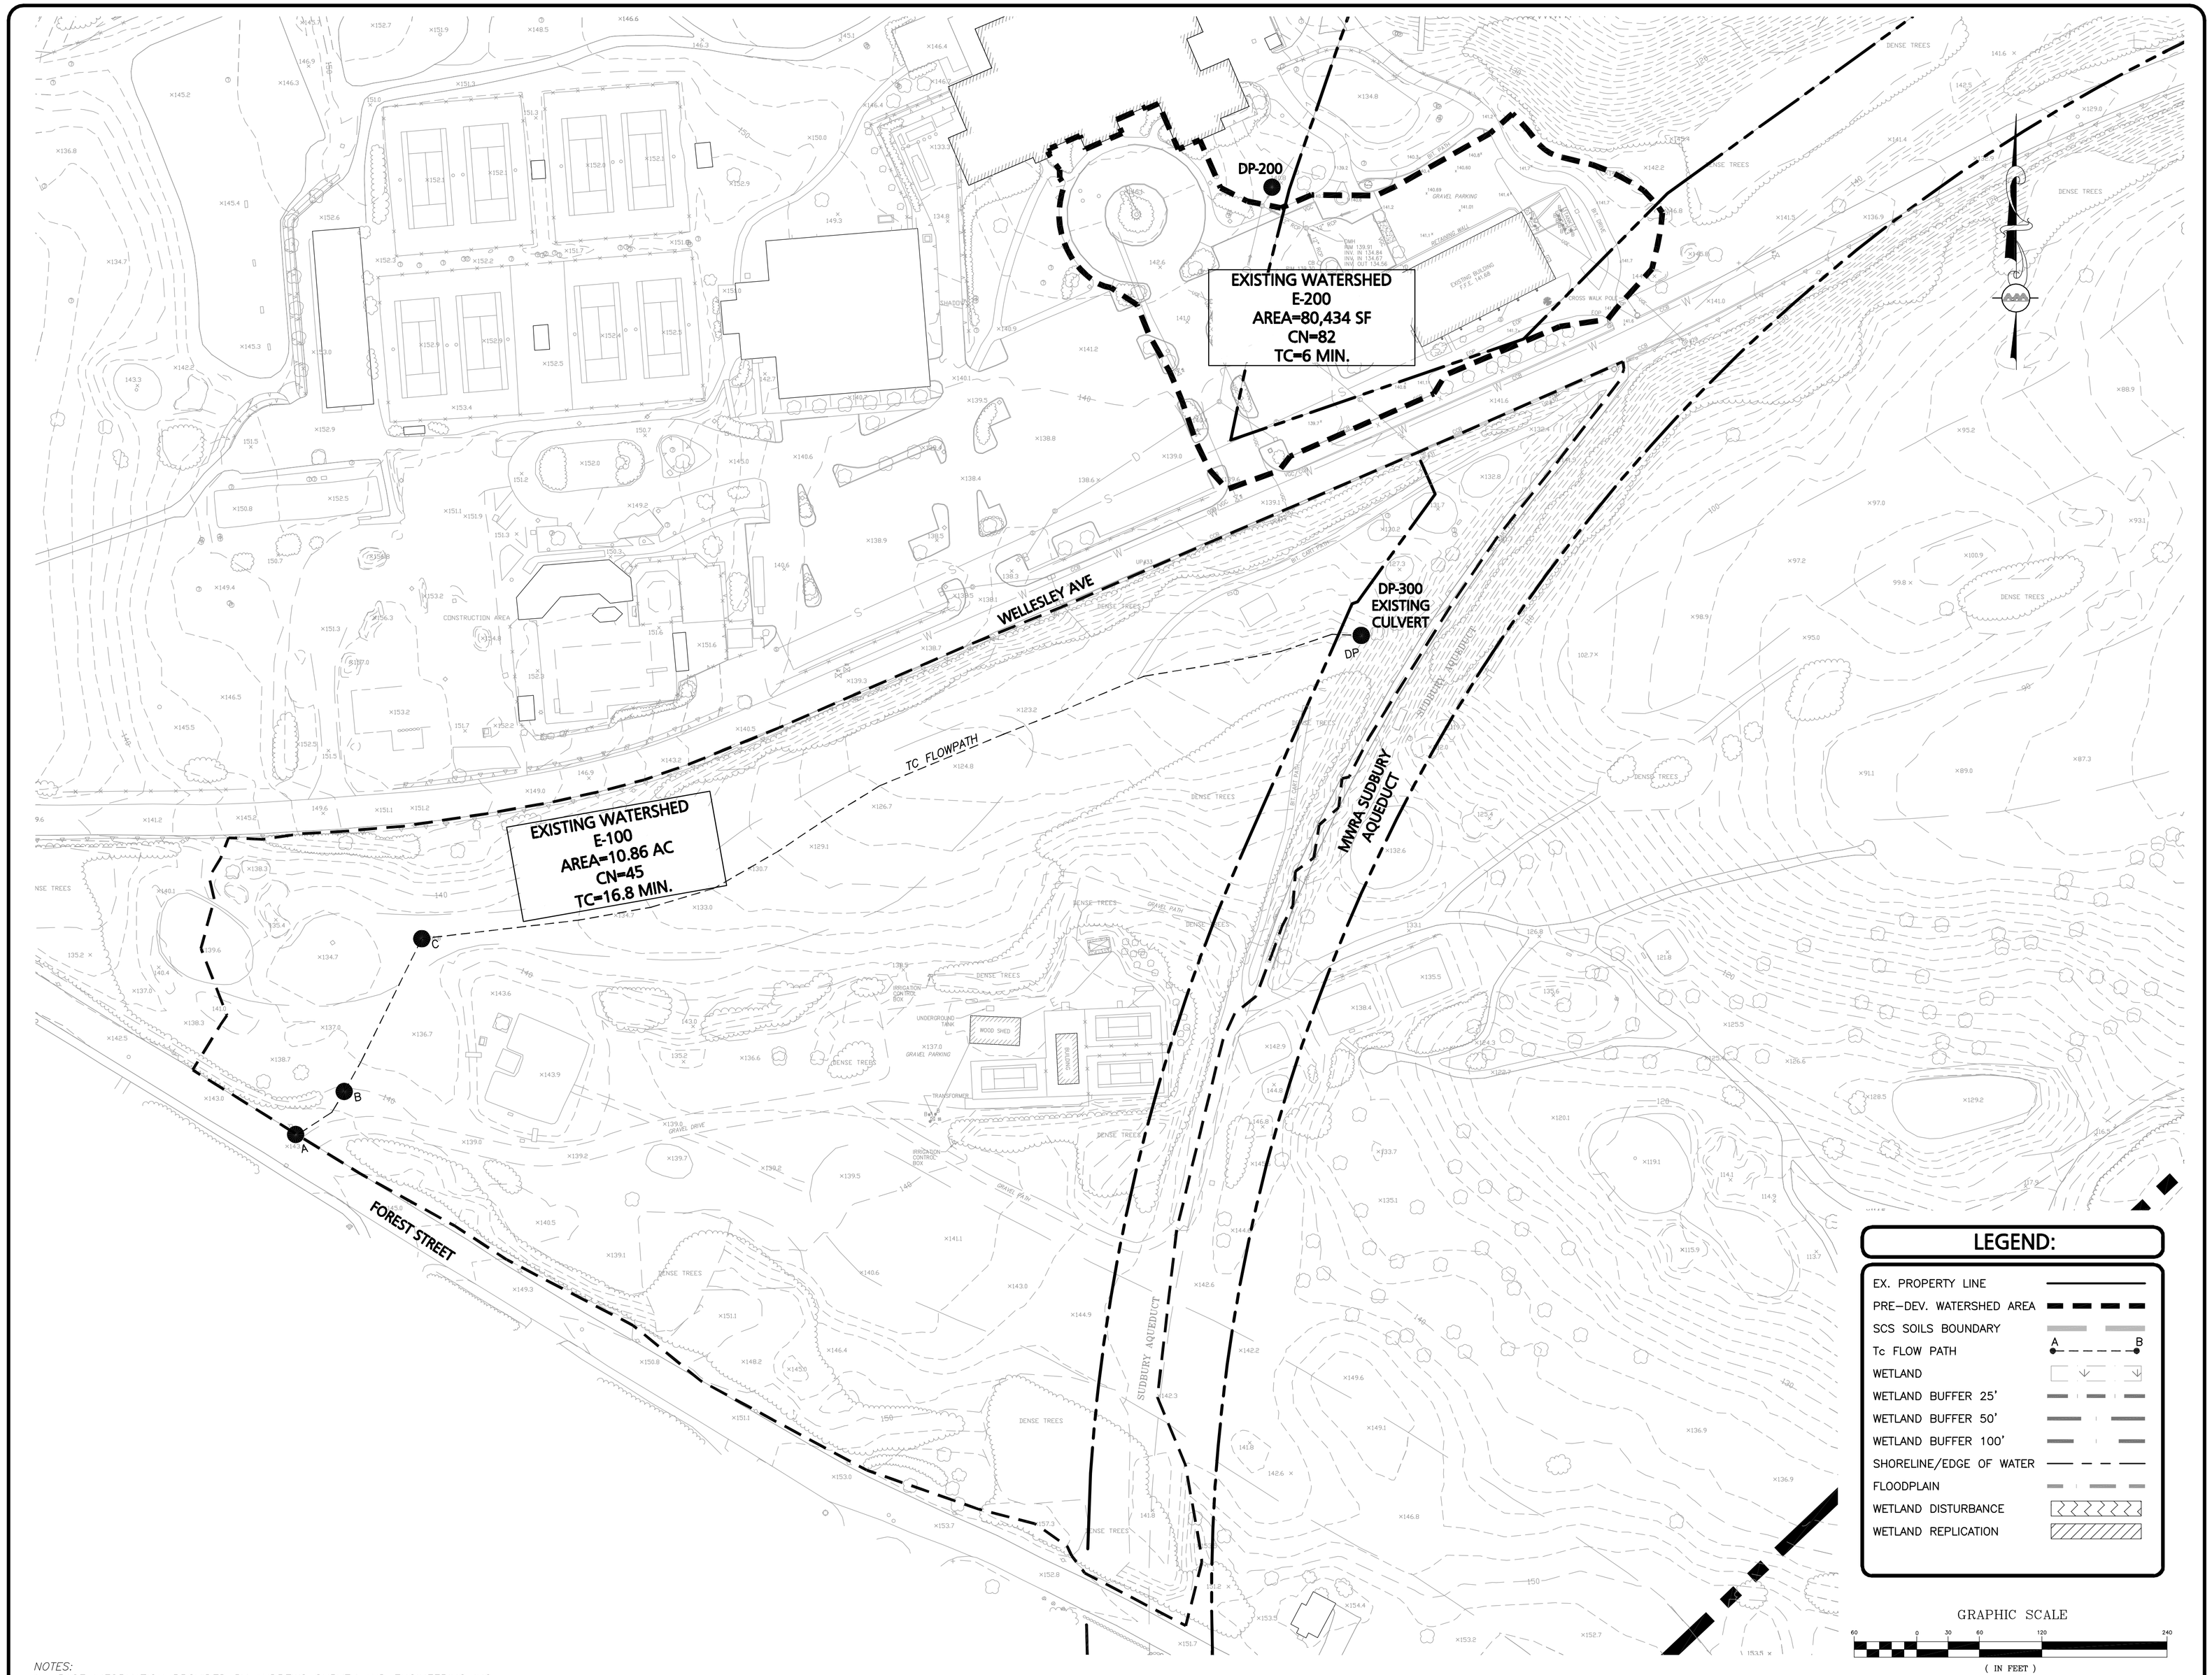

NOTES:
1. BASE INFORMATION PROVIDED BY ANDREWS SURVEY AND ENGINEERING INC.

APPLICANT\OWNER:

WELLESLEY COUNTRY CLUB
294 WELLESLEY AVE.
WELLESLEY, MA 02481

PROJECT:

WELLESLEY COUNTRY CLUB
WELLESLEY, MA

PROJECT NO.	1828-02	DATE:	10-29-12
SCALE:	1" = 60'	DWG. NAME:	...EXIST-WATERSHEDS
DESIGNED BY:	PLC/TJP	CHECKED BY:	PLC

PREPARED BY:

ALLEN & MAJOR ASSOCIATES, INC.
civil & structural engineering ◆ land surveying
environmental consulting ◆ landscape architecture
www.allenmajor.com
10 MAIN STREET
LAKEVILLE, MA 02347-1674
TEL: (508) 923-1010
FAX: (508) 923-6309
WOBURN, MA ◆ LAKEVILLE, MA ◆ MANCHESTER, NH

THIS DRAWING HAS BEEN PREPARED IN ELECTRONIC FORMAT. CLIENT/CLIENT'S REPRESENTATIVE OR CONSULTANT MAY BE PROVIDED COPIES OF DRAWINGS AND SPECIFICATIONS ON MAGNETIC MEDIA FOR HIS/HER INFORMATION AND USE FOR SPECIFIC APPLICATION TO THIS PROJECT. DUE TO THE POTENTIAL THAT THE MAGNETIC INFORMATION MAY BE MODIFIED UNINTENTIONALLY OR OTHERWISE, ALLEN & MAJOR ASSOCIATES, INC. MAY REMOVE ALL INDICATION OF THE DOCUMENT'S AUTHORSHIP ON THE MAGNETIC MEDIA. PRINTED REPRESENTATIONS OF THE DRAWINGS AND SPECIFICATIONS ISSUED SHALL BE THE ONLY RECORD COPIES OF ALLEN & MAJOR ASSOCIATES, INC.'S WORK PRODUCT.

DRAWING TITLE:

EXISTING WATERSHEDS
PLAN

Copyright ©2012 Allen & Major Associates, Inc.
All Rights Reserved

SHEET No.

WS-1

Stormwater Report

Comfort Station—Wellesley Country Club

Submitted: August 9, 2012

Applicant:

Wellesley Country Club
294 Wellesley Avenue
Wellesley, MA 02481

Submitted for:

Wetlands Protection Committee Review
525 Washington Street
Wellesley, MA 02482

Prepared by:

ALLEN & MAJOR ASSOCIATES, INC.

10 Main Street
Lakeville, MA 02347

Tel: (508) 923-1010
Fax: (508) 923-6309

A&M PROJECT #1828-02

August 9, 2012